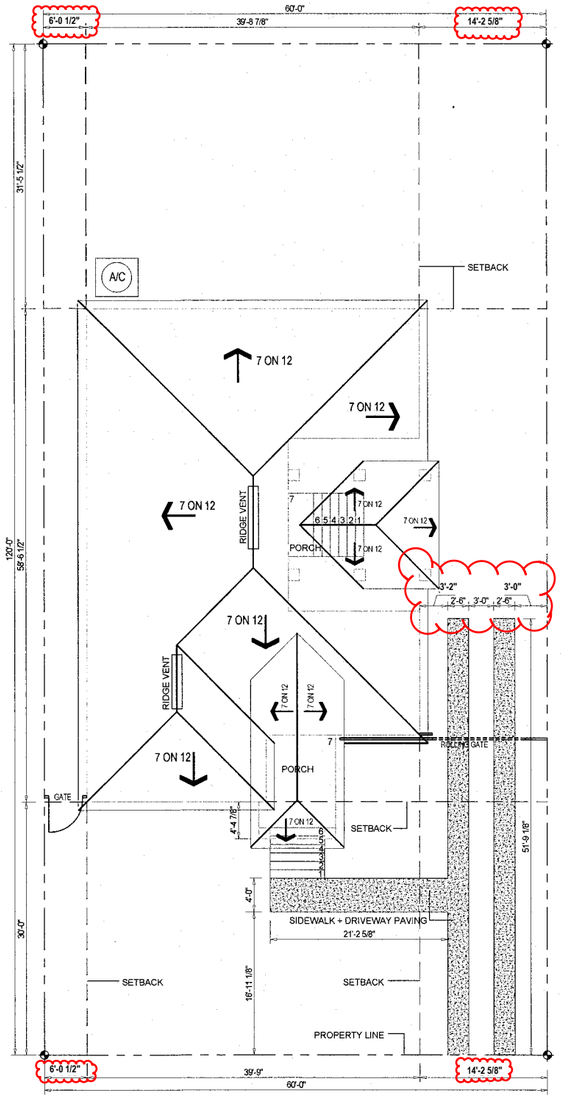

3 SITE & ROOF PLAN
SCALE: 1/8"=1'-0"

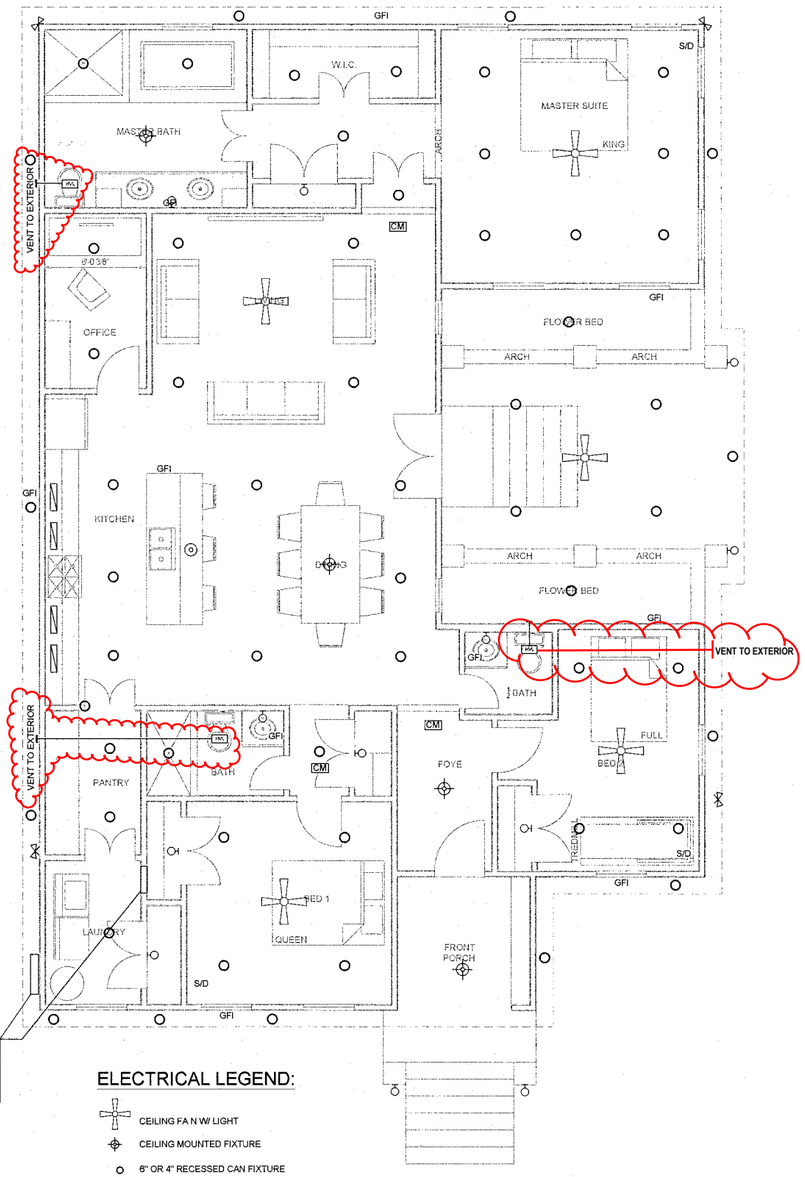

ELECTRICAL LEGEND:

- CEILING FA N W/ LIGHT
- CEILING MOUNTED FIXTURE
- 6" OR 4" RECESSED CAN FIXTURE
- HVAC HEAT, VENT, LIGHT FIXTURE
- V VENT
- FLOURESCENT OR LED
- WALL MOUNTED FIXTURE
- PENDANT LIGHT
- SECURITY LIGHT
- S/D CM SMOKE DETECTOR + CARBON MONOXIDE DETECTOR IF PLACED OUTSIDE OF BEDROOM
- GFI GROUND FAULT INTERRUPTER
- DUAL RECEPTACLE OUTLET
- $ LIGHT SWITCH
- $3 3 WAY SWITCH

2 A100 | A100 ELECTRICAL PLAN
SCALE: 1/4"=1'-0"

ELECTRICAL NOTE:
ELECTRICIAN TO CONSULT WITH HVAC CONTRACTOR FOR DISCONNECT SWITCH NEEDS. LIGHTING PLAN FOR REFERENCE ONLY. CONSULT W/ OWNER FOR OUTLET AND SWITCH LOCATIONS. ELECTRICAL CONTRACTOR TO IMPLEMENT CURRENT PRACTICES IN COORDINATION WITH CONTRACTOR/OWNER APPROVAL AND CODE COMPLIANCE. PROVIDE CARBON MONOXIDE DETECTORS AS NEEDED.

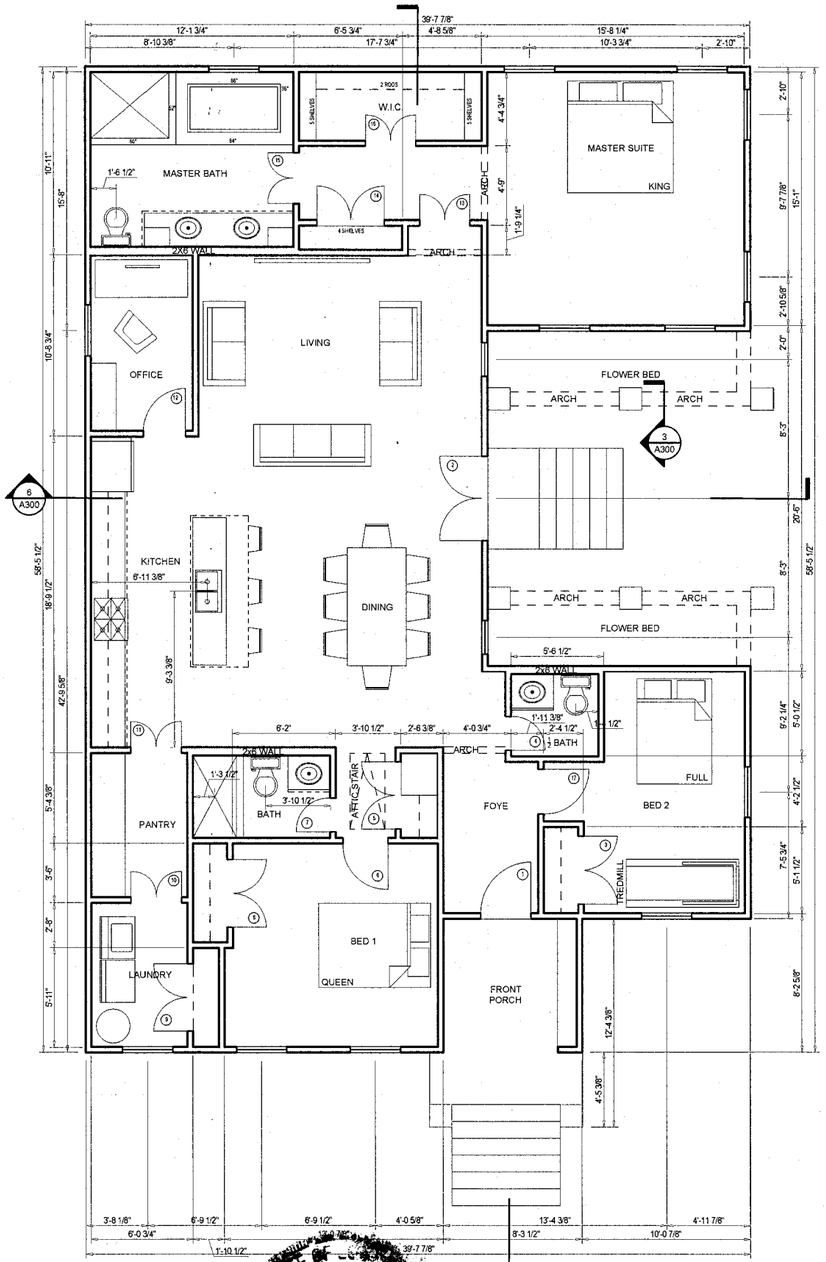

5 A300

1 FLOOR PLAN
SCALE: 1/4"=1'-0"

ALL DIMENSIONS TO FACE OF STUD UNLESS NOTED OTHERWISE.

PLAN LEGEND:

- MILLWORK AND OVERHEAD CABINETRY
- COUNTERTOP

KENNON C. CROCKETT
REG. NO. 32534
REGISTERED
PROFESSIONAL ENGINEER
IN
CIVIL ENGINEERING
7/13/21

HAMILTON PALACE
1617 KING DRIVE
NEW ORLEANS, LOUISIANA 70122

No.	DESCRIPTION	DATE
	OWNER REVIEW SET	4/15/21
	PERMIT SET	7/1/21

DESIGNED BY
DRAWN BY RD
CHECKED BY
DATE 7/1/21

SITE PLAN & FLOOR PLANS
A100
SHEET NO.