NOTE: THE INFORMATION CONTAINED IN THIS DOCUMENT IS PROPRIETARY TO PONTCHARTRAIN MECHANICAL CO., INC. THE DOCUMENT MAY NOT BE DISCLOSED, DUPLICATED, OR USED FOR ANY PURPOSE, IN WHOLE OR IN PART, WITHOUT THE PRIOR WRITTEN CONSENT OF PONTCHARTRAIN MECHANICAL CO., INC.

PLUMBING FIXTURE SCHEDULE

MARK	QTY	DESCRIPTION	ID MARK	MANUFACTURER & MODEL NUMBER	REMARKS
WC-1		GUESTROOM WATER CLOSET	PF-03	CHINA: TOTO DRAKE ELONGATED (CST775CEF)	COMFORT HEIGHT COTTON VITREOUS CHINA, FLOOR MOUNT, BOTTOM OUTLET, ELONGATED BOWL, WATER CLOSET, 1.28 GPF, WHITE SOFT CLOSE SEAT. PROVIDE WITH DECORATIVE ANGLE STOP, SUPPLY LINE & WAX RING KIT.
				SEAT: SOFT-CLOSE SEAT (SS124-01)	
				SUPPLY KIT:SC130G2C1C	
				WAX RING:	
WC-2		PUBLIC WATER CLOSET - WALL MOUNTED (PUBLIC SPACES)	PF-21	CHINA: SLOAN ST-2459 WATER CLOSET	WALL HUNG WHITE VITREOUS CHINA , ELONGATED BOWL, WATER CLOSET, 1.28 GPF, WHITE SOFT CLOSE SEAT. PROVIDE SENSOR ACTIVADED FLUSH VALVE,
				SEAT: KOHLER K-4731-GC SEAT	
				FLUSH VALVE: G2 8111 FLUSHOMETER	
				CARRIER: JR SMITH 0210	
L-1		LAVATORY/UNDERMOUNT (GUESTROOMS)	PF-01	FAUCET: WATER WORKS LUDLOW VOLTA LAVATORY FAUCET W/ LEVER HANDLES	HONED WHITE VITREOUS CHINA, 19-13/16"x15-5/8"x6-3/4" UNDERMOUNT LAVATORY, BRASS 3 HOLE DECK MOUNTED FAUCET LEVER HANDLES & TMV. PROVIDE WITH ANGLE STOPS AND P-TRAP.
			PF-02	CHINA:KOHLER K-2882 VERTICYL RECTANGLE	
				P-TRAP: 1-1/2 CP 17GA P-TRAP W/CO (Z8702)	
			---	ANGLE STOPS:5/8 COMP X 3/8 COMP NL 1/4 TURN ANGLESTOP SC130G2C1C	
L-2	2	WALL HUNG LAVATORY (PUBLIC SPACES)	PF-23	FAUCET:	WHITE WALL HUNG LAVATORY (SINGLE HOLE) BATTERY CHROME SENSOR ACTIVATED FAUCET
			PF-22	CHINA:	
				P-TRAP: 1-1/2 CP 17GA P-TRAP W/CO (Z8702)	
				CARRIER:	
BT-1	0	ADA BATHTUB	PF-05	TUB: STERLING ENSEMBLE	STERLING ENSEMBLE WHITE SEE PLANS FOR DRAIN SIDE POLISHED CHROME TRIM
				TRIM:CHROME	
			PF-06	TRIM: SPEAKMAN SLV- 1080- ADA PC	
				STOP & OVERFLOW:	
SH-1		SHOWER TRIM	PF-04A	VALVE:LUDLOW VOLTA THERMOSTATIC CONTOL VALVE BRASS TRIM W/LEVER HANDLE	SHOWER VALVE ASSEMBLY WITH PRESSURE BALANCE VALVE & INTEGRAL CHECK STOPS, TRIM, SHOWERHEAD, & SHOWER ARM. LUDLOW VOLTA THERMOSTATIC CONTOL VALVE TRIM W/ LEVER HANDLE ,SQUARE STAINLESS STEEL SHOWER DRAIN STRAINER
			PF-04B	HEAD: SPEAKMAN S-2252(ICON) PB	
			PF-04C	ARM: SPEAKMAN 2522 PB	
			PF-04D	DRAIN: JR SMITH 2005B SQUARE	
SK-1		KITCHEN SINK	PF-07	FAUCET: KOHLER K-22976-2MB	KOHLER PULL OUT SINGLE HANDLE FAUCET 23" x 17 7/8" x 9" 304 STAINLESS STEEL BRUSHED SATIN FINISH
			PF-08	SINK: MR DIRECT 1823	
SK-2		KITCHEN SINK ADA	PF-07	FAUCET: KOHLER K-22976-2MB	KOHLER PULL OUT SINGLE HANDLE FAUCET 23" x 17 7/8" x 9" 304 STAINLESS STEEL BRUSHED SATIN FINISH
			PF-09	SINK: MR DIRECT ADA1823	
MS-1		MOP SINK	PF-24	SINK: REGANCY 600SM24246 FAUCET: AMERICAN STANDARD 8344.212	24x24 HIGH DENSITY COMPOSITE BASIN WITH PUSH ON DRAIN & 8" WALL MOUNT SINK FAUCET THAT INCLUDES 3/4" THREADED HOSE END CONNECTION, VACUUM BREAKER, INTEGRAL CHECK STOPS, RIGID SPOUT WITH PAIL HOOK & TOP/BOTTOM BRACE. SEE CUT SHEET FOR ROUGH IN 14.5 OFF BACK WALL

221123 - DOMESTIC WATER BOOSTER PUMP SCHEDULE

MARK	SERVICE	WEIGHT	SYSTEM CAPACITY (GPM)	SUCTION PRESSURE	DISCHARGE PRESSURE	PUMP DATA				ELECTRICAL DATA				BASIS OF DESIGN	REMARKS
						TYPE	GPM	FT HEAD	HP	VOLTS/PH	FLA	MCA	MOCP		
BP-1	BUILDING	537	110	30	75	DUPLEX SKID	110	104	2 @ 5	208/3	27	30.3	46.5	HYFAB MVP-850-208	(1)(2)(3)(4)(5)

NOTES:
1. PROVIDE WITH INTEGRAL VARIABLE SPEED DRIVE & DEMAND SET DIFFERENTIAL PRESSURE CONTROLLER.
2. PROVIDE CONTROLS WITH SAFETY SHUT DOWN FOR PUMPS IN NO/LOW WATER FLOW CONDITION.
3. PROVIDE WITH TOUCHSCREEN DIGITAL CONTROLLER.
4. PROVIDE FLEXIBLE PIPE CONNECTOR WITH FLANGED CONNECTIONS (MVP-FTC-4F).
5. PROVIDE HYDRO-PNEUMATIC TANK (WESSELS FX--60V OR EQUAL) & EASY CONNECT END CAP (MVP-TC-4) FOR CONNECTION TO BOOSTER PUMP HEADER.

221429 - SUMP PUMP SCHEDULE

MARK	WEIGHT LBS.	TYPE	GPM	FT. HEAD	MOTOR DATA				BASIS OF DESIGN	REMARKS
					VOLTS/PH	RPM	HP	VFD		
ESP-1	34	ELEVATOR SUMP PUMP	50	15	115	1750	1/2	NO	LIBERTY ELV-280	(1)

NOTES:
1. PROVIDE COMPLETE ELEVATOR SUMP PUMP SYSTEM WITH PUMP, LEVEL DETECTION CONTROLS, AND ALARM IF PUMP IS NOT OPERATIONAL

223300 - DOMESTIC WATER HEATER SCHEDULE

MARK	QTY	LOCATION	FUEL	STORAGE (GAL.)	GAS INPUT (MBH)	OUTPUT (MBH)	ELECTRICAL		BASIS OF DESIGN	REMARKS
							VOLTS/PH	KW		
WH-A	8	ROOF	GAS	---	200	---	120/1		TAKAGI	(1)(2)(3)(4)(5)
EWH-A	1	1ST FLOOR	ELECTRIC	50	---	---	208/1	4.5	A.O.SMITH DEN-30	(6)(7)

NOTES:
1. EXTERIOR APPLICATION, PROVIDE WITH OUTDOOR VENT KIT.
2. PROVIDE MULTI-UNIT CONTROLLER FOR OPERATION AS SINGLE WATER HEATER WITH STAGED OPERATION WITH DOMESTIC HOT WATER CIRCULATION SYSTEM.
3. PROVIDE WITH CONDENSATE NEUTRALIZATION KIT FPR EACH HEATER
4. PROVIDE COMBINATION ISOLATION/PRESSURE RELIEF VALVE FOR HOT/COLD CONNECTIONS FOR EACH HEATER.
5. PROGRAM HEATER ASSEMBLY TO MAINTAIN A 120 LEAVING WATER TEMPERATURE.
6. SET HEATER DISCHARGE TEMPERATURE AT 145 LEAVING WATER TEMPERATURE.
7. PROVIDE WITH OVERFLOW PAN ASSEMBLY, SUSPEND UNIT FROM STRUCTURE ABOVE MOP SINK IN 1ST FLOOR BOH ROOM.

221123 - RECIRCULATION PUMP SCHEDULE

MARK	WEIGHT LBS.	TYPE	GPM	FT. HEAD	MOTOR DATA				BASIS OF DESIGN	REMARKS
					VOLTS/PH	RPM	HP	VFD		
RP-1		RECIRC PUMP	8	15	115	1750	1/8	NO	TACO 007	LEAD FREE

NOTES:
1. PROVIDE AQUASTAT CONTROL FOR PUMP BASED ON DHWR PIPING TEMP.

221119 - DOMESTIC WATER PIPING SPECIALITIES SCHEDULE

MARK	QTY	DESCRIPTION	MANUFACTURER & MODEL	REMARKS
BFP-1	1	DOMESTIC WATER BACKFLOW ASSEMBLY	WATTS LF009	2-1/2"" LEAD FREE, REDUCED PRESSURE ZONE ASSEMBLY BACKFLOW PREVENTOR
BFP-2	1	DOMESTIC WATER DOUBLE CHECK ASSEMBLY	DERINGER 20 DOUBLE CHECK VALVE ASSEMBLY	FIRE PROTECTION DOUBLE CHECK ASSEMBLY PROVIDED BY OTHERS
TMV-1		POINT OF USE THERMOSTATIC MIXING VALVE	WATTS LFMMV	USED TO MIX WATER FEEDING SENSOR FAUCET LAVATORIES
TMV-2		POINT OF USE THERMOSTATIC MIXING VALVE	WATTS LFUSG-B	USE IN SINKS WHERE SINK IS PROVIDED WITH 140 DEGREE WATER
TMV-3		MASTER MIXING VALVE	HEAT-TIMER CORP. ETV PLATINUM PLUS	
WMB-1	2	CLOTHES WASHER OUTLET BOX	OATEY	INCLUDE 1/4 TURN BALL VALVES, WATER HAMMER ARRESTORS AND PVC DRAIN CONNECTION.
IMB-1	0	ICEMAKER OUTLET BOX	OATEY	1/4 TURN BALL VALVE
HB-1	1	NON FREEZE WALL HYDRANT	JR SMITH 5509QT-R	NON-FREEZE WALL HYDRANT WITH INTEGRAL VACUUM BREAKER AND STAINLESS STEEL BOX. BOX SHALL BE MADE TO BE INSTALLED IN A 6" CORED HOLE.
HB-2	1	FREEZELESS ROOF HYDRANT	JR SMITH 5903	NON-FREEZE ROOF HYDRANT WITH INTEGRAL VACUUM BREAKER AND SEALED STAINLESS STEEL DRAIN CANISTOR. UNIT SHALL NOT REQUIRE A SEPARATE DRAIN CONNECTION FOR FREEZE PROTECTION.
WHA		WATER HAMMER ARRESTERS	FNW X10P	WATER HAMMER ARRESTOR WITH MALE NPT END
TP	1	TRAP PRIMER	PPP	
		Y-PATTERN STRAINER	WATTS LF777	
ET-1	1	EXPANSION TANK	WATTS DETA 60	

221319 - SANITARY WASTE PIPING SPECIALITIES SCHEDULE

MARK	QTY	DESCRIPTION	MANUFACTURER & MODEL	REMARKS
FD-1	2	2" FLOOR DRAIN	JR SMITH 2005	ENAMEL COATED CAST IRON, ADJUSTABLE HEIGHT FLOOR DRAIN WITH PUSH-ON DRAIN CONNECTION, TRAP PRIMER CONNECTION, FLASHING RING & 6" ROUND NICKEL BRONZE STRAINER.
FD-1	6	3" FLOOR DRAIN		
FD-1	0	4" FLOOR DRAIN		
FS	3	3" FLOOR SINK	JR SMITH 305	PVC FLOOR SINK WITH DOME BOTTOM STRAINER.
FCO	7	FLOOR CLEAN OUT	JR SMITH 4031	ADJUSTABLE HEIGHT, PUSH ON, FLOOR CLEAN OUT WITH ROUND NICKEL BRONZE TOP
WCO	0	WALL CLEAN OUT	JR SMITH 4422	TAPER THREAD CLEAN OUT PLUG WITH ROUND COVER.
TS	TBD	TRAP SEAL	RECTORSEAL SURESEAL	TRAP SEAL INSET INTO FLOOR DRAIN TO REPLACE NEED FOR TRAP PRIMER VALVE
		AIR GAP FITTING	JR SMITH 3950	CAST IRON FIXED AIR GAP FITTING
BWV	1	FLOOR DRAIN BACKWATER VALVE INSERT	WATTS BV-1003	INTERNAL BACKWATER VALVE INSERT FOR FLOOR DRAIN WITH COMPRESSION NEOPRENE INSERT.

221423 - STORM DRAINAGE PIPING SPECIALITIES SCHEDULE

MARK	QTY	DESCRIPTION	MANUFACTURER & MODEL	REMARKS
RD	3	4" ROOF DRAIN	JR SMITH 1010	ROOF DRAIN WITH CAST IRON BODY, PUSH-ON CONNECTION, & ALUMINUM DOME STRAINER.
ORD	3	4" OVERFLOW ROOF DRAIN	JR SMITH 1080	ROOF DRAIN WITH CAST IRON BODY, PUSH-ON CONNECTION, PVC OVERFLOW STANDPIPE, & ALUMINUM DOME STRAINER.
AD	12	2" AREA DRAIN	ZURN Z460B	SHALLOW BODY FLOOR DRAIN / SIDE OUTLET RND STRAINER
OFN	1	OVERFLOW NOZZLE	RECTORSEAL 82708	G-O-N 6" GLUE ON NOZZLE & ESCUTCHEON

221323 - GREASE INTERCEPTOR SCHEDULE

MARK	QTY	LOCATION	FLOWRATE (GPM)	STORAGE (GALLONS)	STORAGE (# GREASE)	BASIS OF DESIGN	REMARKS
GT-A	1	PARKING	75	125	861	SHIER GB-75	(1)(2)(3)

NOTES:
1. PROVIDE TRAFFIC RATED TOP FOR INSTALLATION IN LOADING DOCK SLAB.
2. PROVIDE EXTENSION RISERS TO EXTEND COMPOSITE MANHOLE LIDS TO SLAB ABOVE.
3. PROVIDE WITH HIGH WATER TABLE ANCHOR KIT

221623 - NATURAL GAS REGULATOR SCHEDULE

MARK	SERVICE	CAPACITY (CFH)	CONNECTION SIZE	INLET PRESSURE	OUTLET PRESSURE	BASIS OF DESIGN	REMARKS
R-1	GENERATOR	450	1"	5 PSI	14" W.C.	SENSUS	32 KW GENERATOR
R-2	WATER HEATER	1600	1"	5 PSI	11" W.C.	SENSUS	
R-3	OUTSIDE AIR UNIT	200	3/4"	5 PSI	11" W.C.	SENSUS	
R-4	COURTYARD	280	1"	5PSI	11"W.C	SENSUS	

PoNCE
PoNCE, LLC
2520 METAIRIE LAWN DR.
METAIRIE, LA 70002

3500 ST. CHARLES

PROJECT ADDRESS:
3500 SAINT CHARLES AVENUE
NEW ORLEANS, LA 70115

ARCHITECT:
FAROUKI FAROUKI
FAROUKI FAROUKI LLC
1229 SAINT THOMAS ST., SUITE B
NEW ORLEANS, LA 70130
T: 646.306.9820
E: SABRI@FAROUKIFAROUKI.COM

CIVIL / STRUCTURAL ENGINEER:
MORPHY MAKOFSKY INCORPORATED Consulting Engineers
MMI CONSULTING ENGINEERS
336 N. NORMAN C. FRANCIS PKWY.
NEW ORLEANS, LA 70119
T: 504.488.1317
E: J_JUNEAU@MMI-ENG.COM

MEP ENGINEER / CONTRACTOR:
PONTCHARTRAIN MECHANICAL
PONTCHARTRAIN MECHANICAL
716 LITTLE FARMS AVE.
METAIRIE, LA 70003
T: 504.738.3061
E: WHUMPHRES@PONTMECH.COM

ELECTRICAL ENGINEER / CONTRACTOR:
Cambas Electric Inc
CAMBAS ELECTRIC INC
3739 FLORIDA AVE.
KENNER, LA 70065
T: 504.461.8030
E: BCAMBAS@CAMBASELECTRIC.COM

SPRINKLER ENGINEER / CONTRACTOR:
JEFFERSON SPRINKLER, INC.
JEFFERSON SPRINKLER INC
1903 HANCOCK ST.
GRETNA, LA 70053
T: 504.383.0597
E: ERICD@JEFFERSONSPRINKLER.COM

PERMIT

STATE OF LOUISIANA
WENDELL P. HUMPHRES
REGISTERED PROFESSIONAL ENGINEER
6/10/22

NO	DATE	ISSUE
1	06/10/22	ISSUED FOR PERMIT


SHEET TITLE:
SCHEDULES

SHEET NUMBER:
P-000

ISSUE DATE: 05/13/22
PROJ NUMBER:
SCALE: 12" = 1'-0"
FORMAT: ARCH E1 (30" X 42")

SHEET SIZE = 30" x 42"
6/10/2022 4:54:07 PM BIM 360://3500 St. Charles Ave /3500 ST CHARLES AVE_MECH_R20.rvt


NOTE: THE INFORMATION CONTAINED IN THIS DOCUMENT IS PROPRIETARY TO PONTCHARTRAIN MECHANICAL CO., INC. THE DOCUMENT MAY NOT BE DISCLOSED, DUPLICATED, OR USED FOR ANY PURPOSE, IN WHOLE OR IN PART, WITHOUT THE PRIOR WRITTEN CONSENT OF PONTCHARTRAIN MECHANICAL CO., INC.

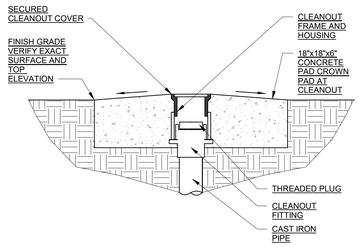

NOTES:

1. WHERE CLEANOUT IS LOCATED IN SIDEWALK, CONCRETE PAD IS NOT REQUIRED. COORDINATE CLEANOUT LOCATION WITH ARCHITECTURAL/LANDSCAPING SURFACE FINISH & DESIGN.


1 DETAIL - GRADE CLEANOUT (GCO)
12" = 1'-0"

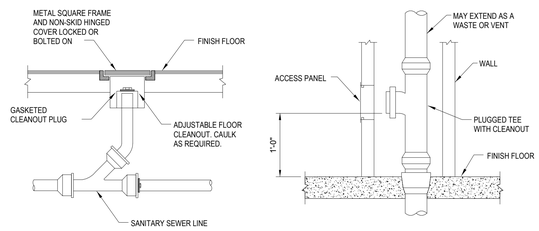

FLOOR CLEANOUT DETAIL
SCALE: NONE

WALL CLEANOUT DETAIL
SCALE: NONE

2 DETAIL - INTERIOR CLEANOUTS
1/8" = 1'-0"

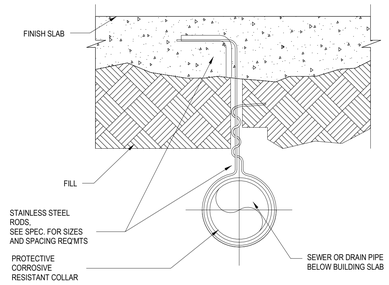

NOTE:

1. FOR CAST IRON SOIL PIPE. SUPPORT EVERY 5 FEET HORIZONTALLY FOR 5 FOOT LENGTH OF PIPE AND 10 FEET FOR 10 FOOT LENGTH, NEAR EVERY RISER, ELBOW, TEE AND WYE. PVC PIPING SHALL BE SUPPORTED AT NOT MORE THAN FOUR FOOT NTERVALS.

3 DETAIL - UNDERGROUND PIPE HANGER
1/8" = 1'-0"

3500 ST. CHARLES

PROJECT ADDRESS:
3500 SAINT CHARLES AVENUE
NEW ORLEANS, LA 70115

ARCHITECT:
FAROUKI FAROUKI LLC
1229 SAINT THOMAS ST., SUITE B
NEW ORLEANS, LA 70130
T: 646.306.9820
E: SABRI@FAROUKIFAROUKI.COM

CIVIL / STRUCTURAL ENGINEER:
MMI CONSULTING ENGINEERS
336 N. NORMAN C. FRANCIS PKWY.
NEW ORLEANS, LA 70119
T: 504.488.1317
E: J_JUNEAU@MMI-ENG.COM

MEP ENGINEER / CONTRACTOR:
PONTCHARTRAIN MECHANICAL
716 LITTLE FARMS AVE.
METAIRIE, LA 70003
T: 504.738.3061
E: WHUMPHRES@PONTMECH.COM

ELECTRICAL ENGINEER / CONTRACTOR:
CAMBAS ELECTRIC INC
3739 FLORIDA AVE.
KENNER, LA 70065
T: 504.461.8030
E: BCAMBAS@CAMBASELECTRIC.COM

SPRINKLER ENGINEER / CONTRACTOR:
JEFFERSON SPRINKLER INC
1903 HANCOCK ST.
GRETNA, LA 70053
T: 504.383.0597
E: ERICD@JEFFERSONSPRINKLER.COM

PERMIT

STATE OF LOUISIANA
WENDELL P. NUMPHRES
REGISTERED
PROFESSIONAL ENGINEER
6/10/22
MECHANICAL ENGINEERING

NO	DATE	ISSUE
1	06/10/22	ISSUED FOR PERMIT

SHEET TITLE:
DETAILS


SHEET NUMBER:
P-001

ISSUE DATE: 06/22/18
PROJ NUMBER:
SCALE: As indicated
FORMAT: ARCH E1 (30" X 42")

PoNCE, LLC
2520 METAIRIE LAWN DR.
METAIRIE, LA 70002

SHEET SIZE = 30 x 42
6/10/2022 4:54:17 PM Bill 360\3500 St. Charles Ave.\3500 ST CHARLES AVE_MECH_R20.rvt

NOTE: THE INFORMATION CONTAINED IN THIS DOCUMENT IS PROPRIETARY TO PONTCHARTRAIN MECHANICAL CO., INC. THE DOCUMENT MAY NOT BE DISCLOSED, DUPLICATED, OR USED FOR ANY PURPOSE, IN WHOLE OR IN PART, WITHOUT THE PRIOR WRITTEN CONSENT OF PONTCHARTRAIN MECHANICAL CO., INC.

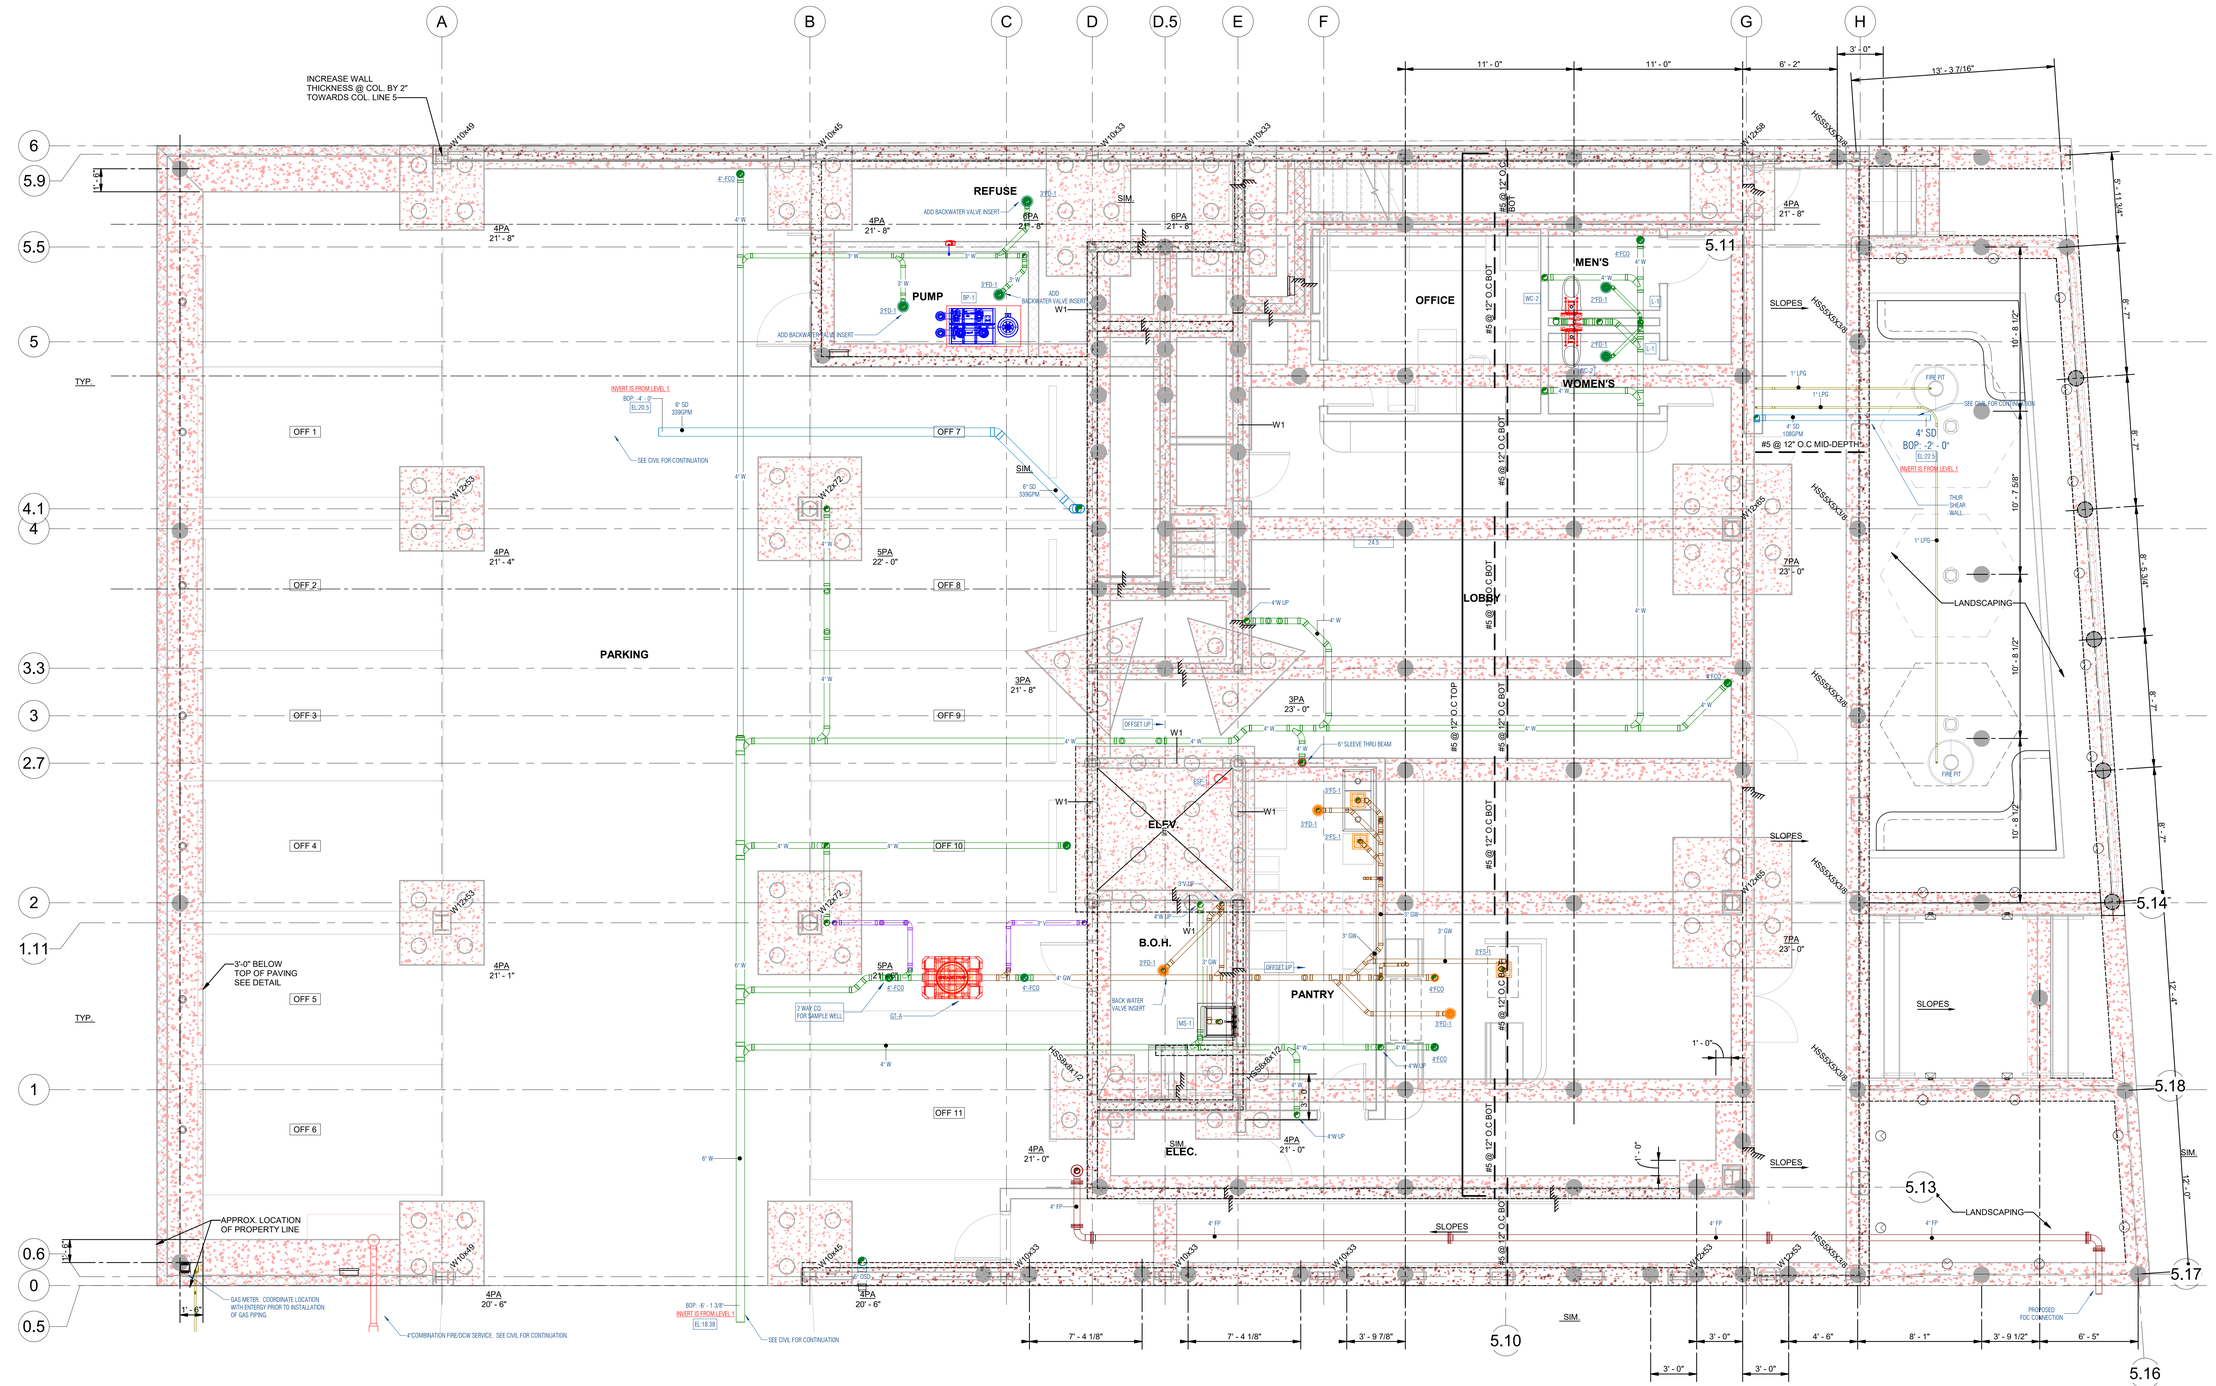

1 P-100 - FLOOR PLAN - UNDERGROUND - PLUMBING
1/4" = 1'-0"

SHEET SIZE = 30" x 42"
6/10/2022 4:54:09 PM BIM 360://3500 St. Charles Ave./3500 ST CHARLES AVE_MECH_R20.rvt

3500 ST. CHARLES

PROJECT ADDRESS:
3500 SAINT CHARLES AVENUE
NEW ORLEANS, LA 70115

ARCHITECT:
FAROUKI FAROUKI
FAROUKI FAROUKI LLC
1229 SAINT THOMAS ST., SUITE B
NEW ORLEANS, LA 70130
T: 646.306.9820
E: SABRI@FAROUKIFAROUKI.COM

CIVIL / STRUCTURAL ENGINEER:
MORPHY MAKOFSKY INCORPORATED Consulting Engineers
MMI CONSULTING ENGINEERS
336 N. NORMAN C. FRANCIS PKWY.
NEW ORLEANS, LA 70119
T: 504.488.1317
E: J_JUNEAU@MMI-ENG.COM

MEP ENGINEER / CONTRACTOR:
PONTCHARTRAIN MECHANICAL
PONTCHARTRAIN MECHANICAL
716 LITTLE FARMS AVE.
METAIRIE, LA 70003
T: 504.738.3061
E: WHUMPHRES@PONTMECH.COM

ELECTRICAL ENGINEER / CONTRACTOR:
Cambas Electric Inc
CAMBAS ELECTRIC INC
3739 FLORIDA AVE.
KENNER, LA 70065
T: 504.461.8030
E: BCAMBAS@CAMBASELECTRIC.COM

SPRINKLER ENGINEER / CONTRACTOR:
JEFFERSON SPRINKLER, INC.
JEFFERSON SPRINKLER INC
1903 HANCOCK ST.
GRETNA, LA 70053
T: 504.383.0597
E: ERICD@JEFFERSONSPRINKLER.COM

PERMIT

STATE OF LOUISIANA
WENDELL P. HUMPHRES
No. 34488
REGISTERED
PROFESSIONAL ENGINEER
6/10/22
MECHANICAL ENGINEERING

NO	DATE	ISSUE
1	06/10/22	ISSUED FOR PERMIT


SHEET TITLE:
FLOOR PLAN - UNDERGROUND - PLUMBING
SHEET NUMBER:

P-100

ISSUE DATE: 05/13/22
PROJ NUMBER:
SCALE: 1/4" = 1'-0"
FORMAT: ARCH E1 (30" X 42")

PoNCE
PoNCE, LLC
2520 METAIRIE LAWN DR.
METAIRIE, LA 70002

NOTE: THE INFORMATION CONTAINED IN THIS DOCUMENT IS PROPRIETARY TO PONTCHARTRAIN MECHANICAL CO., INC. THE DOCUMENT MAY NOT BE DISCLOSED, DUPLICATED, OR USED FOR ANY PURPOSE, IN WHOLE OR IN PART, WITHOUT THE PRIOR WRITTEN CONSENT OF PONTCHARTRAIN MECHANICAL CO., INC.

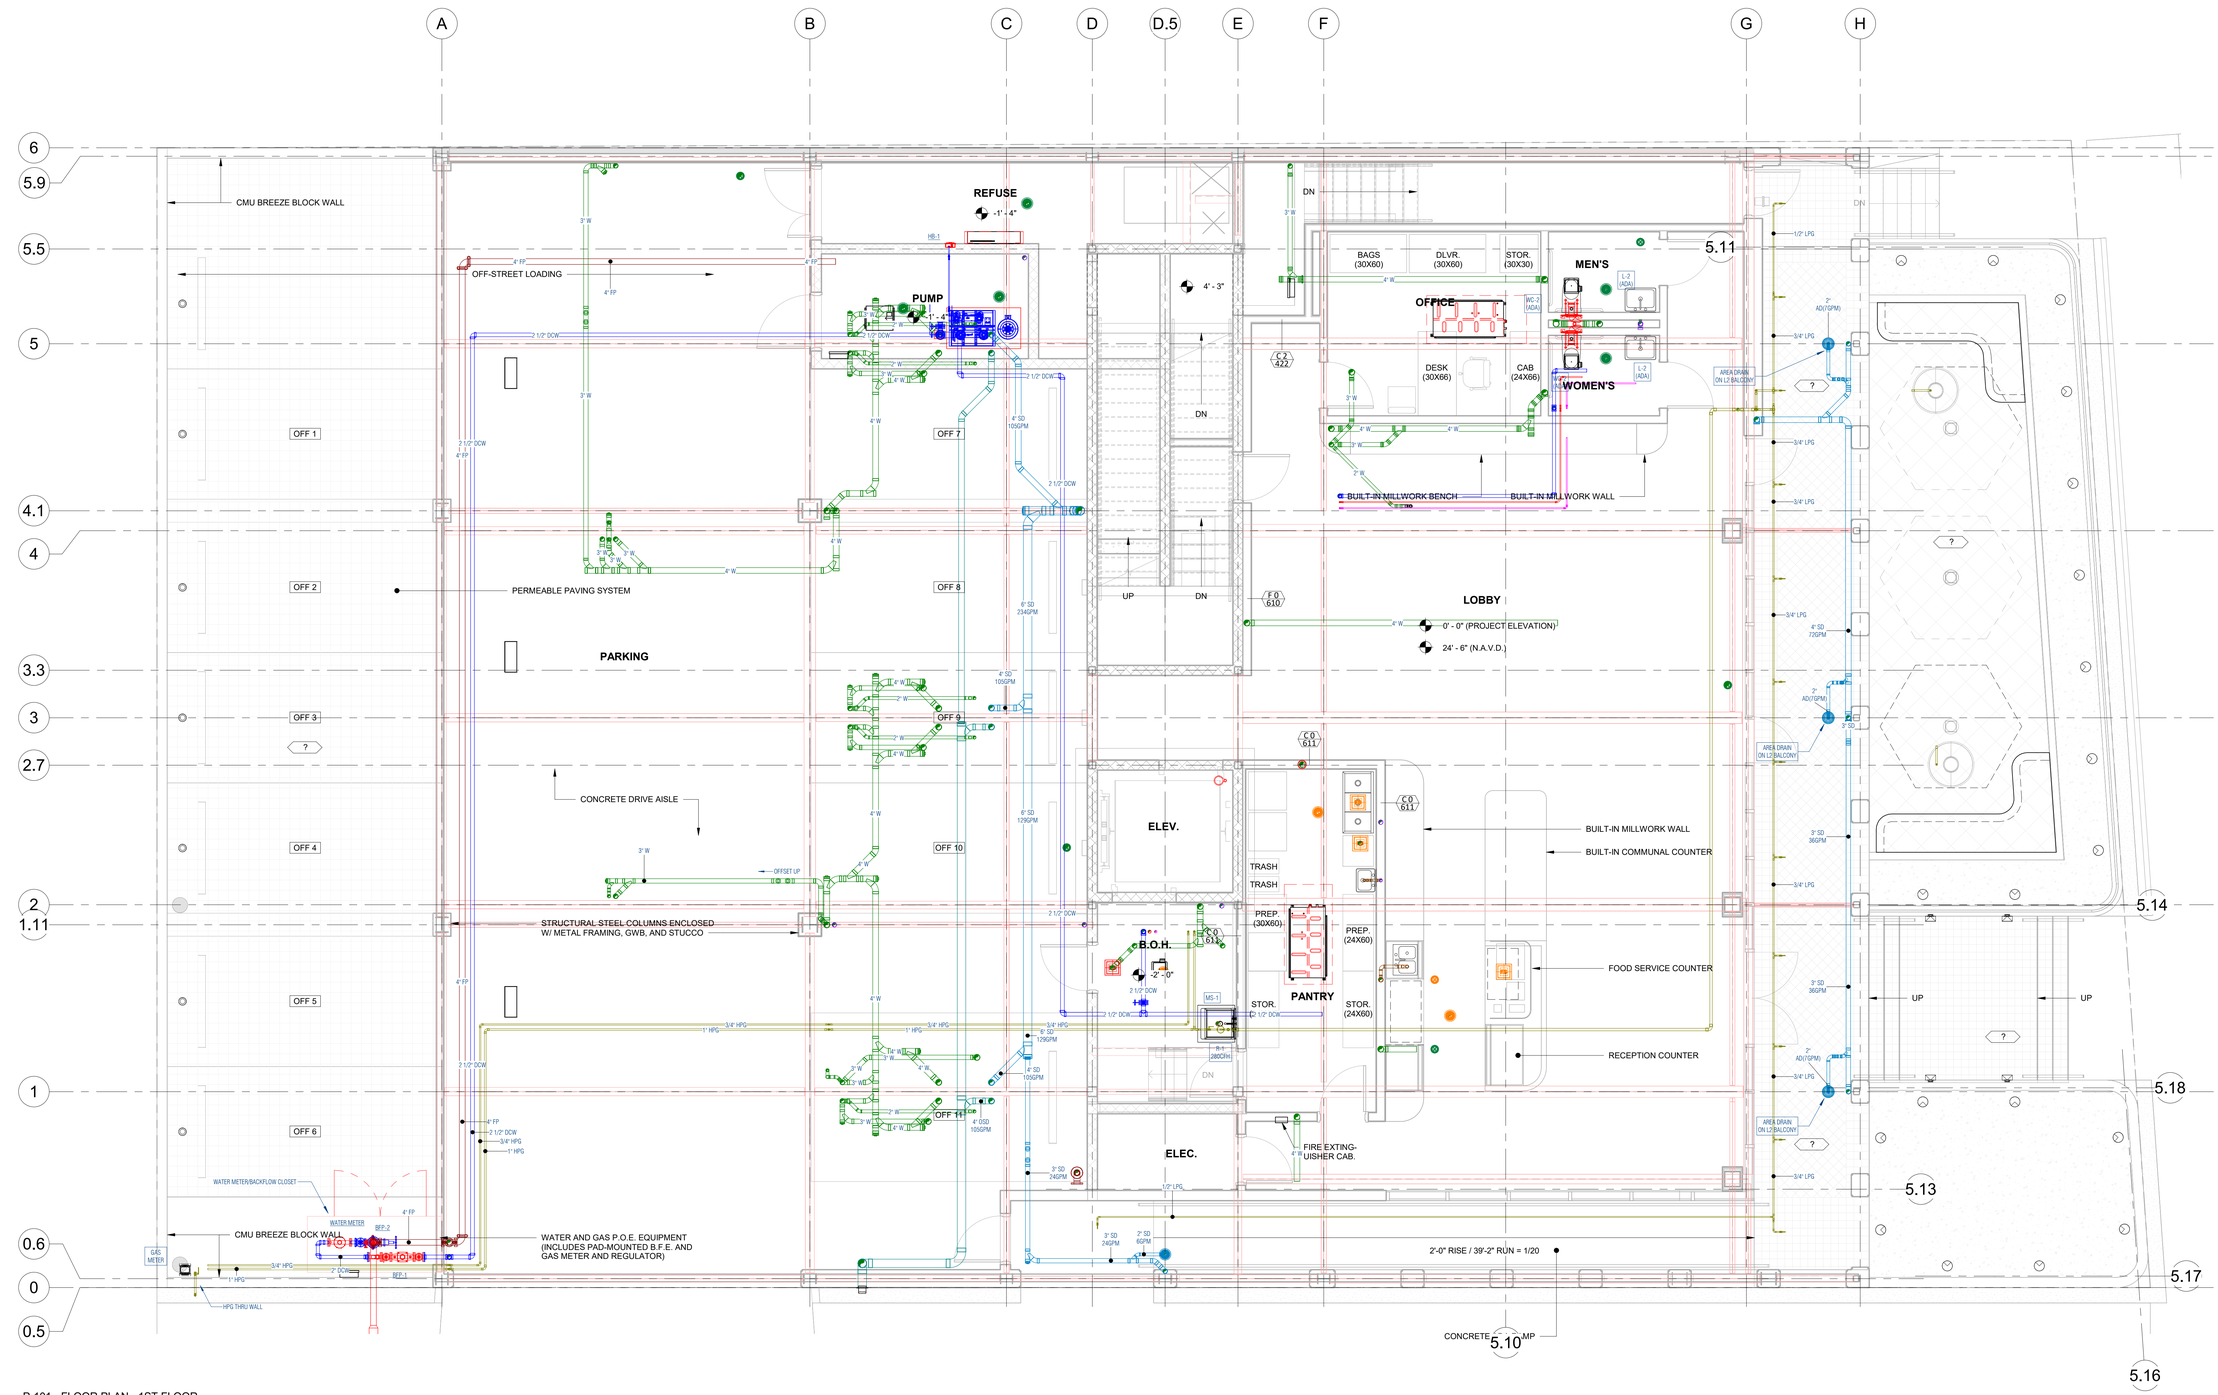

1 P-101 - FLOOR PLAN - 1ST FLOOR - PLUMBING
1/4" = 1'-0"

SHEET SIZE = 30 x 42
6/10/2022 4:54:11 PM
BIM 360://3500 St. Charles Ave./3500 ST CHARLES AVE_MECH_R20.rvt

3500 ST. CHARLES

PROJECT ADDRESS:
3500 SAINT CHARLES AVENUE
NEW ORLEANS, LA 70115

ARCHITECT:
FAROUKI FAROUKI
FAROUKI FAROUKI LLC
1229 SAINT THOMAS ST., SUITE B
NEW ORLEANS, LA 70130
T: 646.306.9820
E: SABRI@FAROUKIFAROUKI.COM

CIVIL / STRUCTURAL ENGINEER:
MORPHY MAKOFSKY INCORPORATED Consulting Engineers
MMI CONSULTING ENGINEERS
336 N. NORMAN C. FRANCIS PKWY.
NEW ORLEANS, LA 70119
T: 504.488.1317
E: J_JUNEAU@MMI-ENG.COM

MEP ENGINEER / CONTRACTOR:
PONTCHARTRAIN MECHANICAL
PONTCHARTRAIN MECHANICAL
716 LITTLE FARMS AVE.
METAIRIE, LA 70003
T: 504.738.3061
E: WHUMPHRES@PONTMECH.COM

ELECTRICAL ENGINEER / CONTRACTOR:
Cambas Electric Inc
CAMBAS ELECTRIC INC
3739 FLORIDA AVE.
KENNER, LA 70065
T: 504.461.8030
E: BCAMBAS@CAMBASELECTRIC.COM

SPRINKLER ENGINEER / CONTRACTOR:
JEFFERSON SPRINKLER, INC.
JEFFERSON SPRINKLER INC
1903 HANCOCK ST.
GRETNA, LA 70053
T: 504.383.0597
E: ERICD@JEFFERSONSPRINKLER.COM

PERMIT

STATE OF LOUISIANA
WENDELL P. HUMPHRES
PROFESSIONAL ENGINEER
6/10/22

NO	DATE	ISSUE
1	06/10/22	ISSUED FOR PERMIT


SHEET TITLE:
FLOOR PLAN - 1ST FLOOR - PLUMBING

SHEET NUMBER:
P-101

ISSUE DATE: 05/13/22
PROJ NUMBER:
SCALE: 1/4" = 1'-0"
FORMAT: ARCH E1 (30" X 42")

PoNCE
PoNCE, LLC.
2520 METAIRIE LAWN DR.
METAIRIE, LA 70002

NOTE: THE INFORMATION CONTAINED IN THIS DOCUMENT IS PROPRIETARY TO PONTCHARTRAIN MECHANICAL CO., INC. THE DOCUMENT MAY NOT BE DISCLOSED, DUPLICATED, OR USED FOR ANY PURPOSE, IN WHOLE OR IN PART, WITHOUT THE PRIOR WRITTEN CONSENT OF PONTCHARTRAIN MECHANICAL CO., INC.

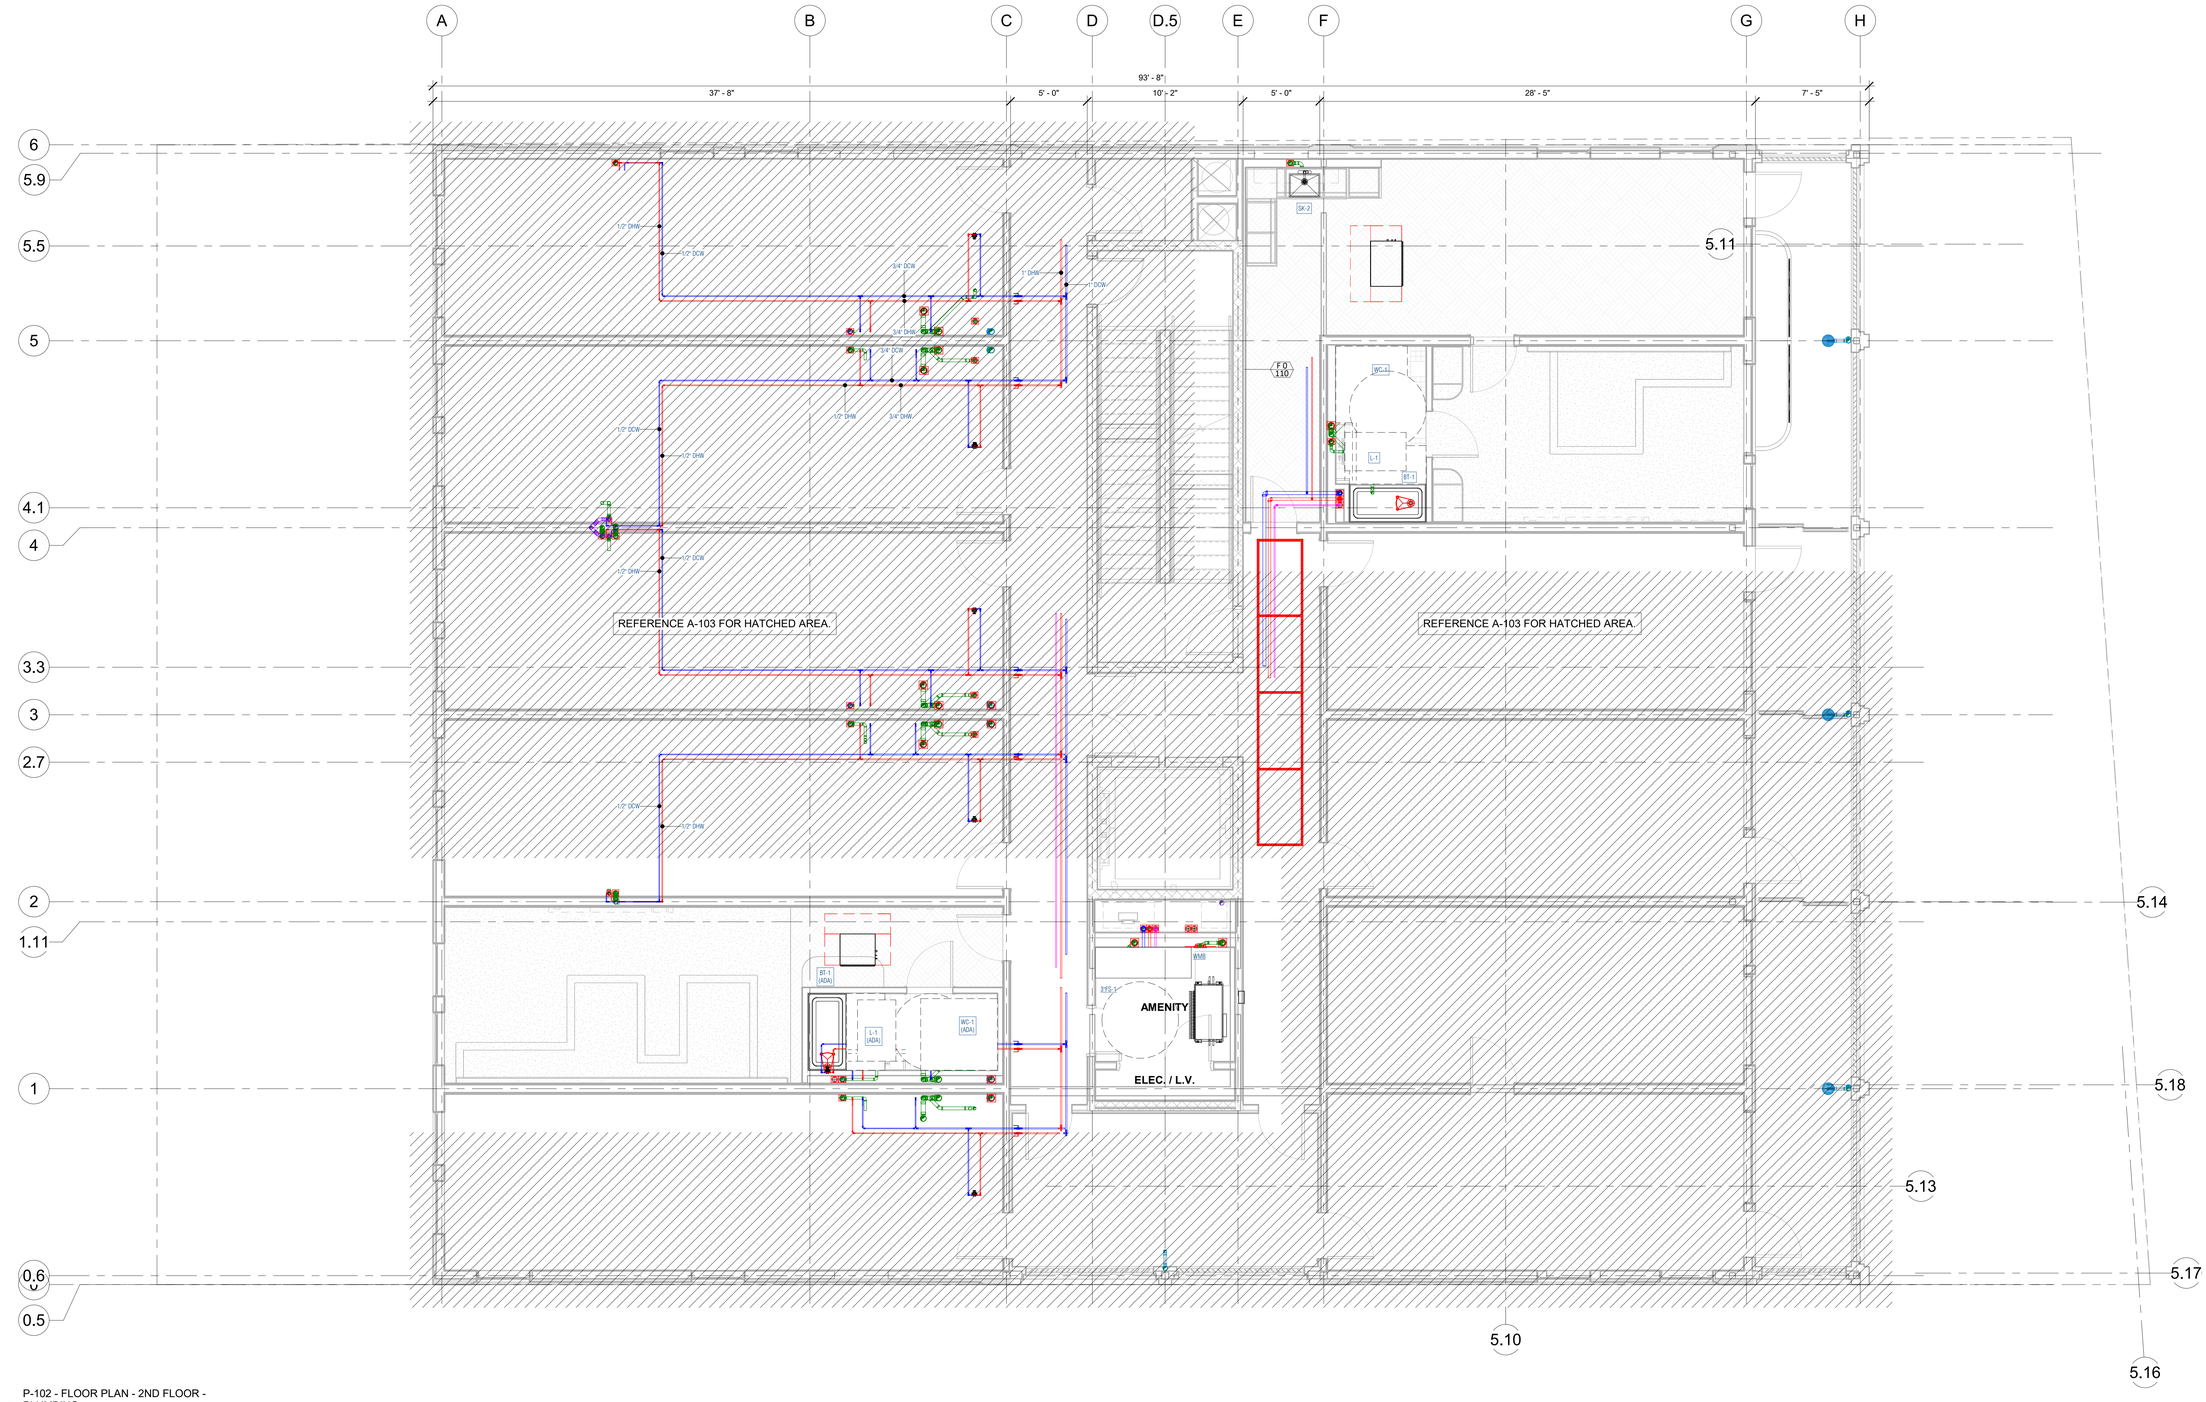

1 P-102 - FLOOR PLAN - 2ND FLOOR - PLUMBING
1/4" = 1'-0"

SHEET SIZE = 30 x 42
6/10/2022 4:54:12 PM BIM 360://3500 St. Charles Ave./3500 ST CHARLES AVE_MECH_R20.rvt

3500 ST. CHARLES

PROJECT ADDRESS:
3500 SAINT CHARLES AVENUE
NEW ORLEANS, LA 70115

ARCHITECT:
FAROUKI FAROUKI LLC
1229 SAINT THOMAS ST., SUITE B
NEW ORLEANS, LA 70130
T: 646.306.9820
E: SABRI@FAROUKIFAROUKI.COM

CIVIL / STRUCTURAL ENGINEER:
MMI CONSULTING ENGINEERS
336 N. NORMAN C. FRANCIS PKWY.
NEW ORLEANS, LA 70119
T: 504.488.1317
E: J_JUNEAU@MMI-ENG.COM

MEP ENGINEER / CONTRACTOR:
PONTCHARTRAIN MECHANICAL
716 LITTLE FARMS AVE.
METAIRIE, LA 70003
T: 504.738.3061
E: WHUMPHRES@PONTMECH.COM

ELECTRICAL ENGINEER / CONTRACTOR:
CAMBAS ELECTRIC INC
3739 FLORIDA AVE.
KENNER, LA 70065
T: 504.461.8030
E: BCAMBAS@CAMBASELECTRIC.COM

SPRINKLER ENGINEER / CONTRACTOR:
JEFFERSON SPRINKLER INC
1903 HANCOCK ST.
GRETNA, LA 70053
T: 504.383.0597
E: ERICD@JEFFERSONSPRINKLER.COM

PERMIT

STATE OF LOUISIANA
WENDELL P. HUMPHRES
REGISTERED
PROFESSIONAL ENGINEER
6/10/22
MECHANICAL ENGINEERING

NO	DATE	ISSUE
1	06/10/22	ISSUED FOR PERMIT


SHEET TITLE:
FLOOR PLAN - 2ND FLOOR - PLUMBING

SHEET NUMBER:
P-102

ISSUE DATE: 05/13/22
PROJ NUMBER:
SCALE: 1/4" = 1'-0"
FORMAT: ARCH E1 (30" X 42")

PoNCE
PoNCE, LLC
2520 METAIRIE LAWN DR.
METAIRIE, LA 70002

NOTE: THE INFORMATION CONTAINED IN THIS DOCUMENT IS PROPRIETARY TO PONTCHARTRAIN MECHANICAL CO., INC. THE DOCUMENT MAY NOT BE DISCLOSED, DUPLICATED, OR USED FOR ANY PURPOSE, IN WHOLE OR IN PART, WITHOUT THE PRIOR WRITTEN CONSENT OF PONTCHARTRAIN MECHANICAL CO., INC.

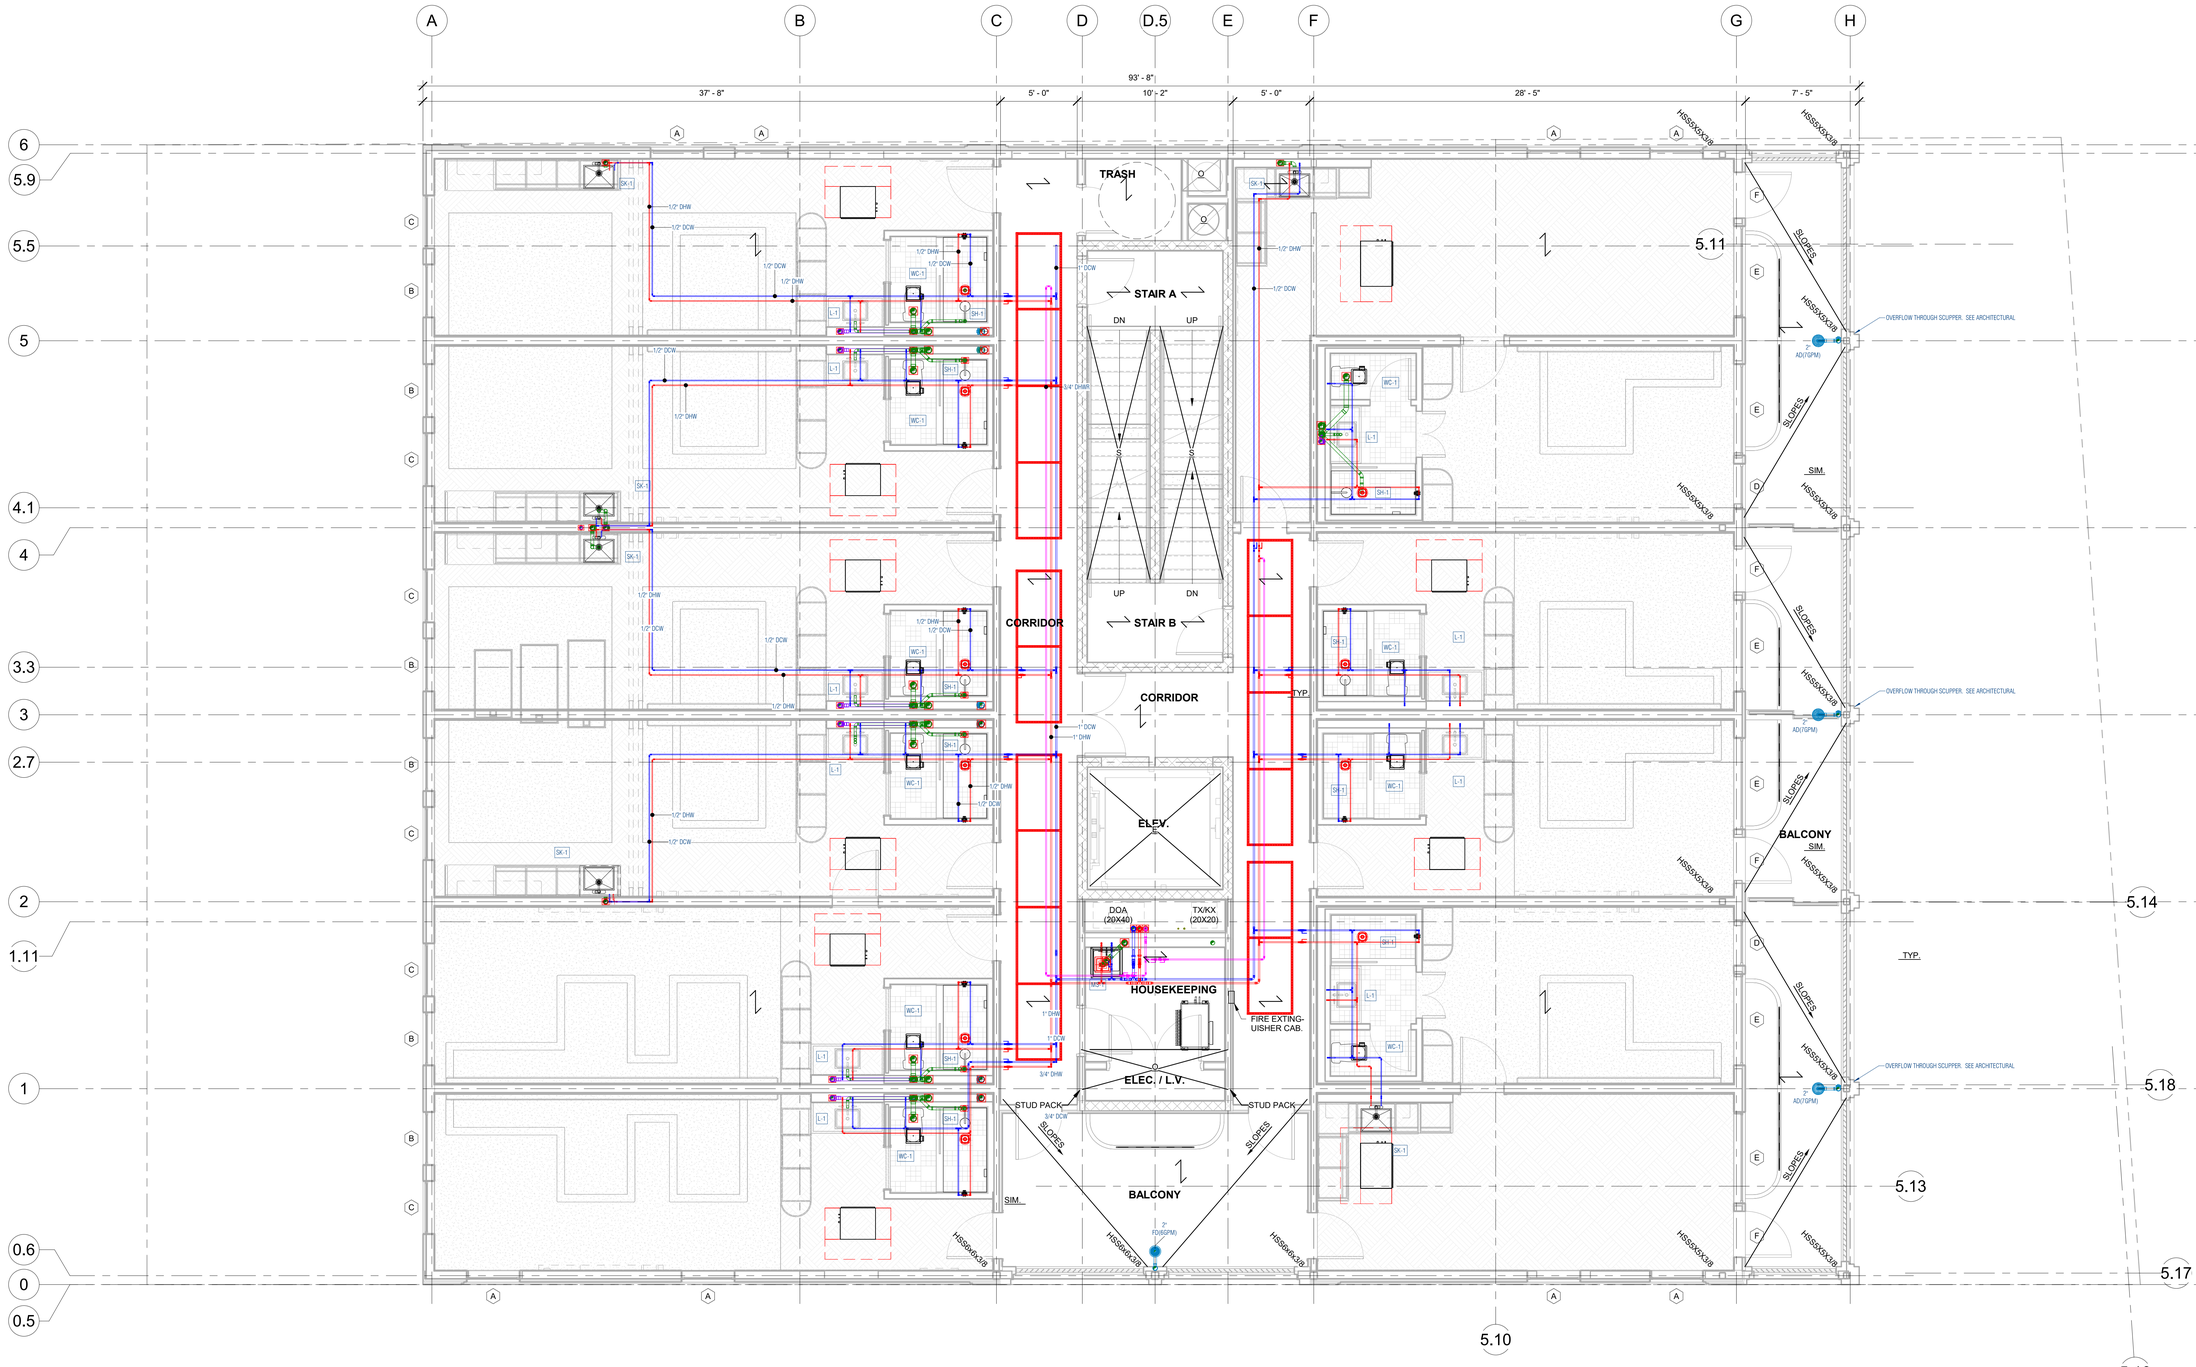

1 P-103 - FLOOR PLAN - 3RD FLOOR - PLUMBING
1/4" = 1'-0"

SHEET SIZE = 30 x 42
6/10/2022 4:54:15 PM
BIM 360://3500 St. Charles Ave./3500 ST CHARLES AVE_MECH_R20.rvt

3500 ST. CHARLES

PROJECT ADDRESS:
3500 SAINT CHARLES AVENUE
NEW ORLEANS, LA 70115

ARCHITECT:
FAROUKI FAROUKI
FAROUKI FAROUKI LLC
1229 SAINT THOMAS ST., SUITE B
NEW ORLEANS, LA 70130
T: 646.306.9820
E: SABRI@FAROUKIFAROUKI.COM

CIVIL / STRUCTURAL ENGINEER:
MORPHY MAKOFSKY INCORPORATED Consulting Engineers
MMI CONSULTING ENGINEERS
336 N. NORMAN C. FRANCIS PKWY.
NEW ORLEANS, LA 70119
T: 504.488.1317
E: J_JUNEAU@MMI-ENG.COM

MEP ENGINEER / CONTRACTOR:
PONTCHARTRAIN MECHANICAL
PONTCHARTRAIN MECHANICAL
716 LITTLE FARMS AVE.
METAIRIE, LA 70003
T: 504.738.3061
E: WHUMPHRES@PONTMECH.COM

ELECTRICAL ENGINEER / CONTRACTOR:
Cambas Electric Inc
CAMBAS ELECTRIC INC
3739 FLORIDA AVE.
KENNER, LA 70065
T: 504.461.8030
E: BCAMBAS@CAMBASELECTRIC.COM

SPRINKLER ENGINEER / CONTRACTOR:
JEFFERSON SPRINKLER, INC.
JEFFERSON SPRINKLER INC
1903 HANCOCK ST.
GRETNA, LA 70053
T: 504.383.0597
E: ERICD@JEFFERSONSPRINKLER.COM

PERMIT

STATE OF LOUISIANA
WENDELL P. HUMPHRES
No. 34885
PROFESSIONAL ENGINEER
6/10/22
MECHANICAL ENGINEERING

NO	DATE	ISSUE
1	06/10/22	ISSUED FOR PERMIT


SHEET TITLE:
FLOOR PLAN - 3RD FLOOR - PLUMBING

SHEET NUMBER:
P-103

ISSUE DATE: 05/13/22
PROJ NUMBER:
SCALE: 1/4" = 1'-0"
FORMAT: ARCH E1 (30" X 42")

PoNCE
PoNCE, LLC
2520 METAIRIE LAWN DR.
METAIRIE, LA 70002

NOTE: THE INFORMATION CONTAINED IN THIS DOCUMENT IS PROPRIETARY TO PONTCHARTRAIN MECHANICAL CO., INC. THE DOCUMENT MAY NOT BE DISCLOSED, DUPLICATED, OR USED FOR ANY PURPOSE, IN WHOLE OR IN PART, WITHOUT THE PRIOR WRITTEN CONSENT OF PONTCHARTRAIN MECHANICAL CO., INC.

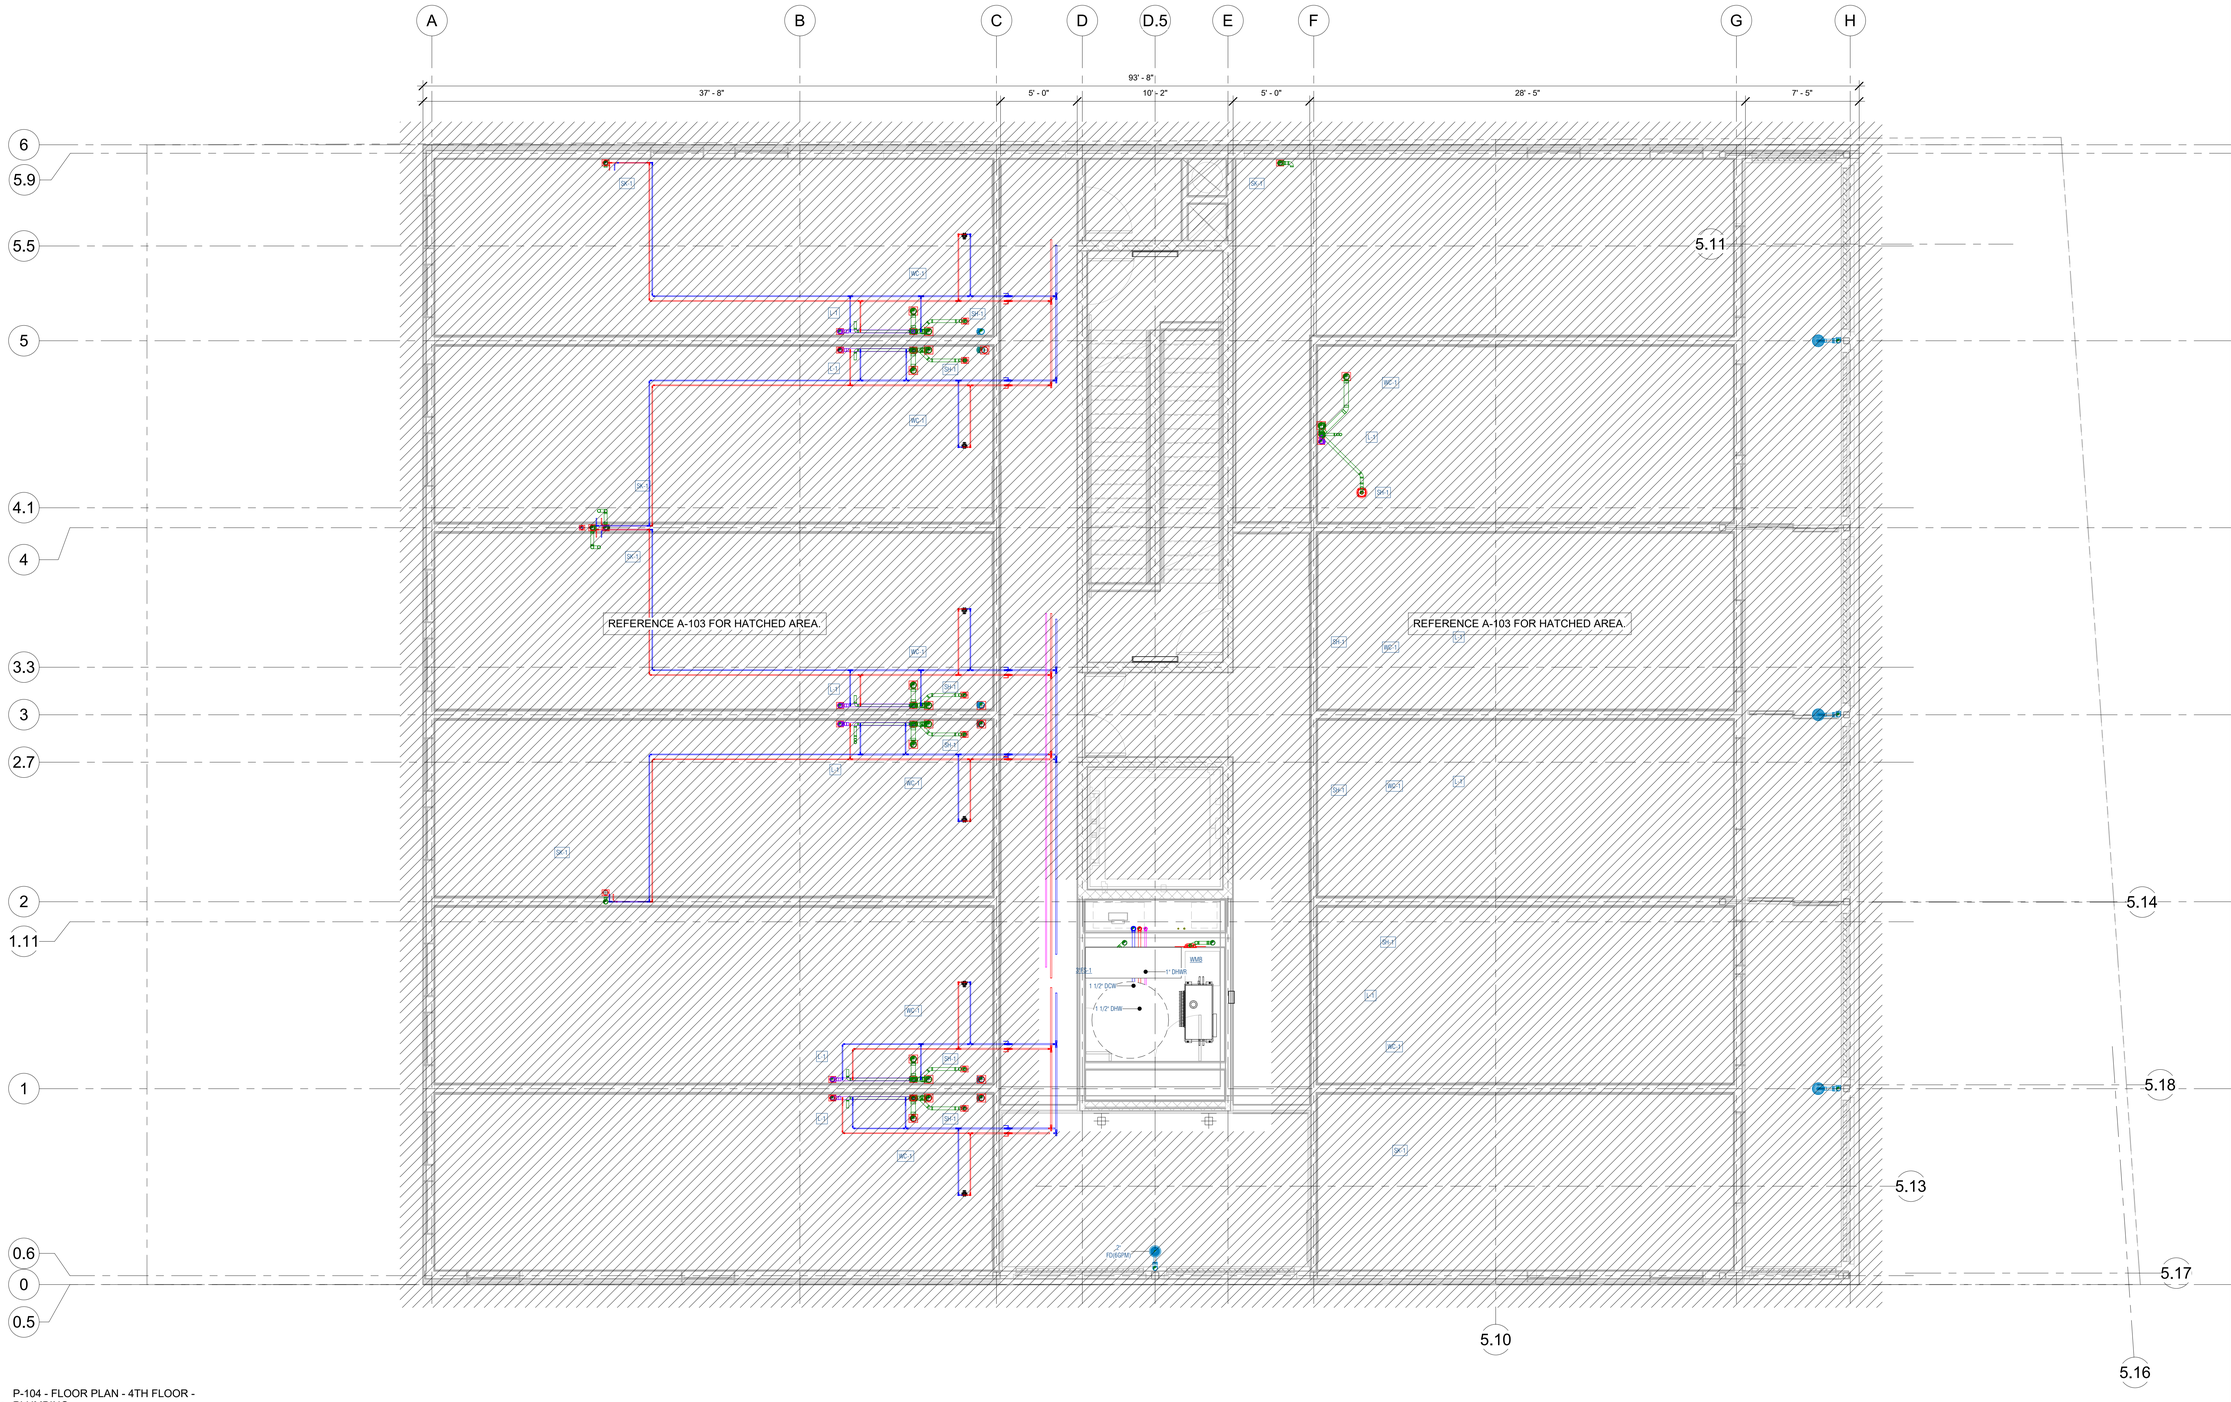

1 P-104 - FLOOR PLAN - 4TH FLOOR - PLUMBING
1/4" = 1'-0"

SHEET SIZE = 30 x 42
6/10/2022 4:54:16 PM
BIM 360://3500 St. Charles Ave./3500 ST CHARLES AVE_MECH_R20.rvt

3500 ST. CHARLES

PROJECT ADDRESS:
3500 SAINT CHARLES AVENUE
NEW ORLEANS, LA 70115

ARCHITECT:
FAROUKI FAROUKI LLC
1229 SAINT THOMAS ST., SUITE B
NEW ORLEANS, LA 70130
T: 646.306.9820
E: SABRI@FAROUKIFAROUKI.COM

CIVIL / STRUCTURAL ENGINEER:
MMI CONSULTING ENGINEERS
336 N. NORMAN C. FRANCIS PKWY.
NEW ORLEANS, LA 70119
T: 504.488.1317
E: J_JUNEAU@MMI-ENG.COM

MEP ENGINEER / CONTRACTOR:
PONTCHARTRAIN MECHANICAL
716 LITTLE FARMS AVE.
METAIRIE, LA 70003
T: 504.738.3061
E: WHUMPHRES@PONTMECH.COM

ELECTRICAL ENGINEER / CONTRACTOR:
CAMBAS ELECTRIC INC
3739 FLORIDA AVE.
KENNER, LA 70065
T: 504.461.8030
E: BCAMBAS@CAMBASELECTRIC.COM

SPRINKLER ENGINEER / CONTRACTOR:
JEFFERSON SPRINKLER INC
1903 HANCOCK ST.
GRETNA, LA 70053
T: 504.383.0597
E: ERICD@JEFFERSONSPRINKLER.COM

PERMIT

WENDELL P. HUMPHRES
LICENSED
PROFESSIONAL ENGINEER
6/10/22
MECHANICAL ENGINEERING

NO	DATE	ISSUE
1	06/10/22	ISSUED FOR PERMIT


SHEET TITLE:
FLOOR PLAN - 4TH FLOOR - PLUMBING

SHEET NUMBER:
P-104

ISSUE DATE: 05/13/22
PROJ NUMBER:
SCALE: 1/4" = 1'-0"
FORMAT: ARCH E1 (30" X 42")

PoNCE, LLC
2520 METAIRIE LAWN DR.
METAIRIE, LA 70002

NOTE: THE INFORMATION CONTAINED IN THIS DOCUMENT IS PROPRIETARY TO PONTCHARTRAIN MECHANICAL CO., INC. THE DOCUMENT MAY NOT BE DISCLOSED, DUPLICATED, OR USED FOR ANY PURPOSE, IN WHOLE OR IN PART, WITHOUT THE PRIOR WRITTEN CONSENT OF PONTCHARTRAIN MECHANICAL CO., INC.

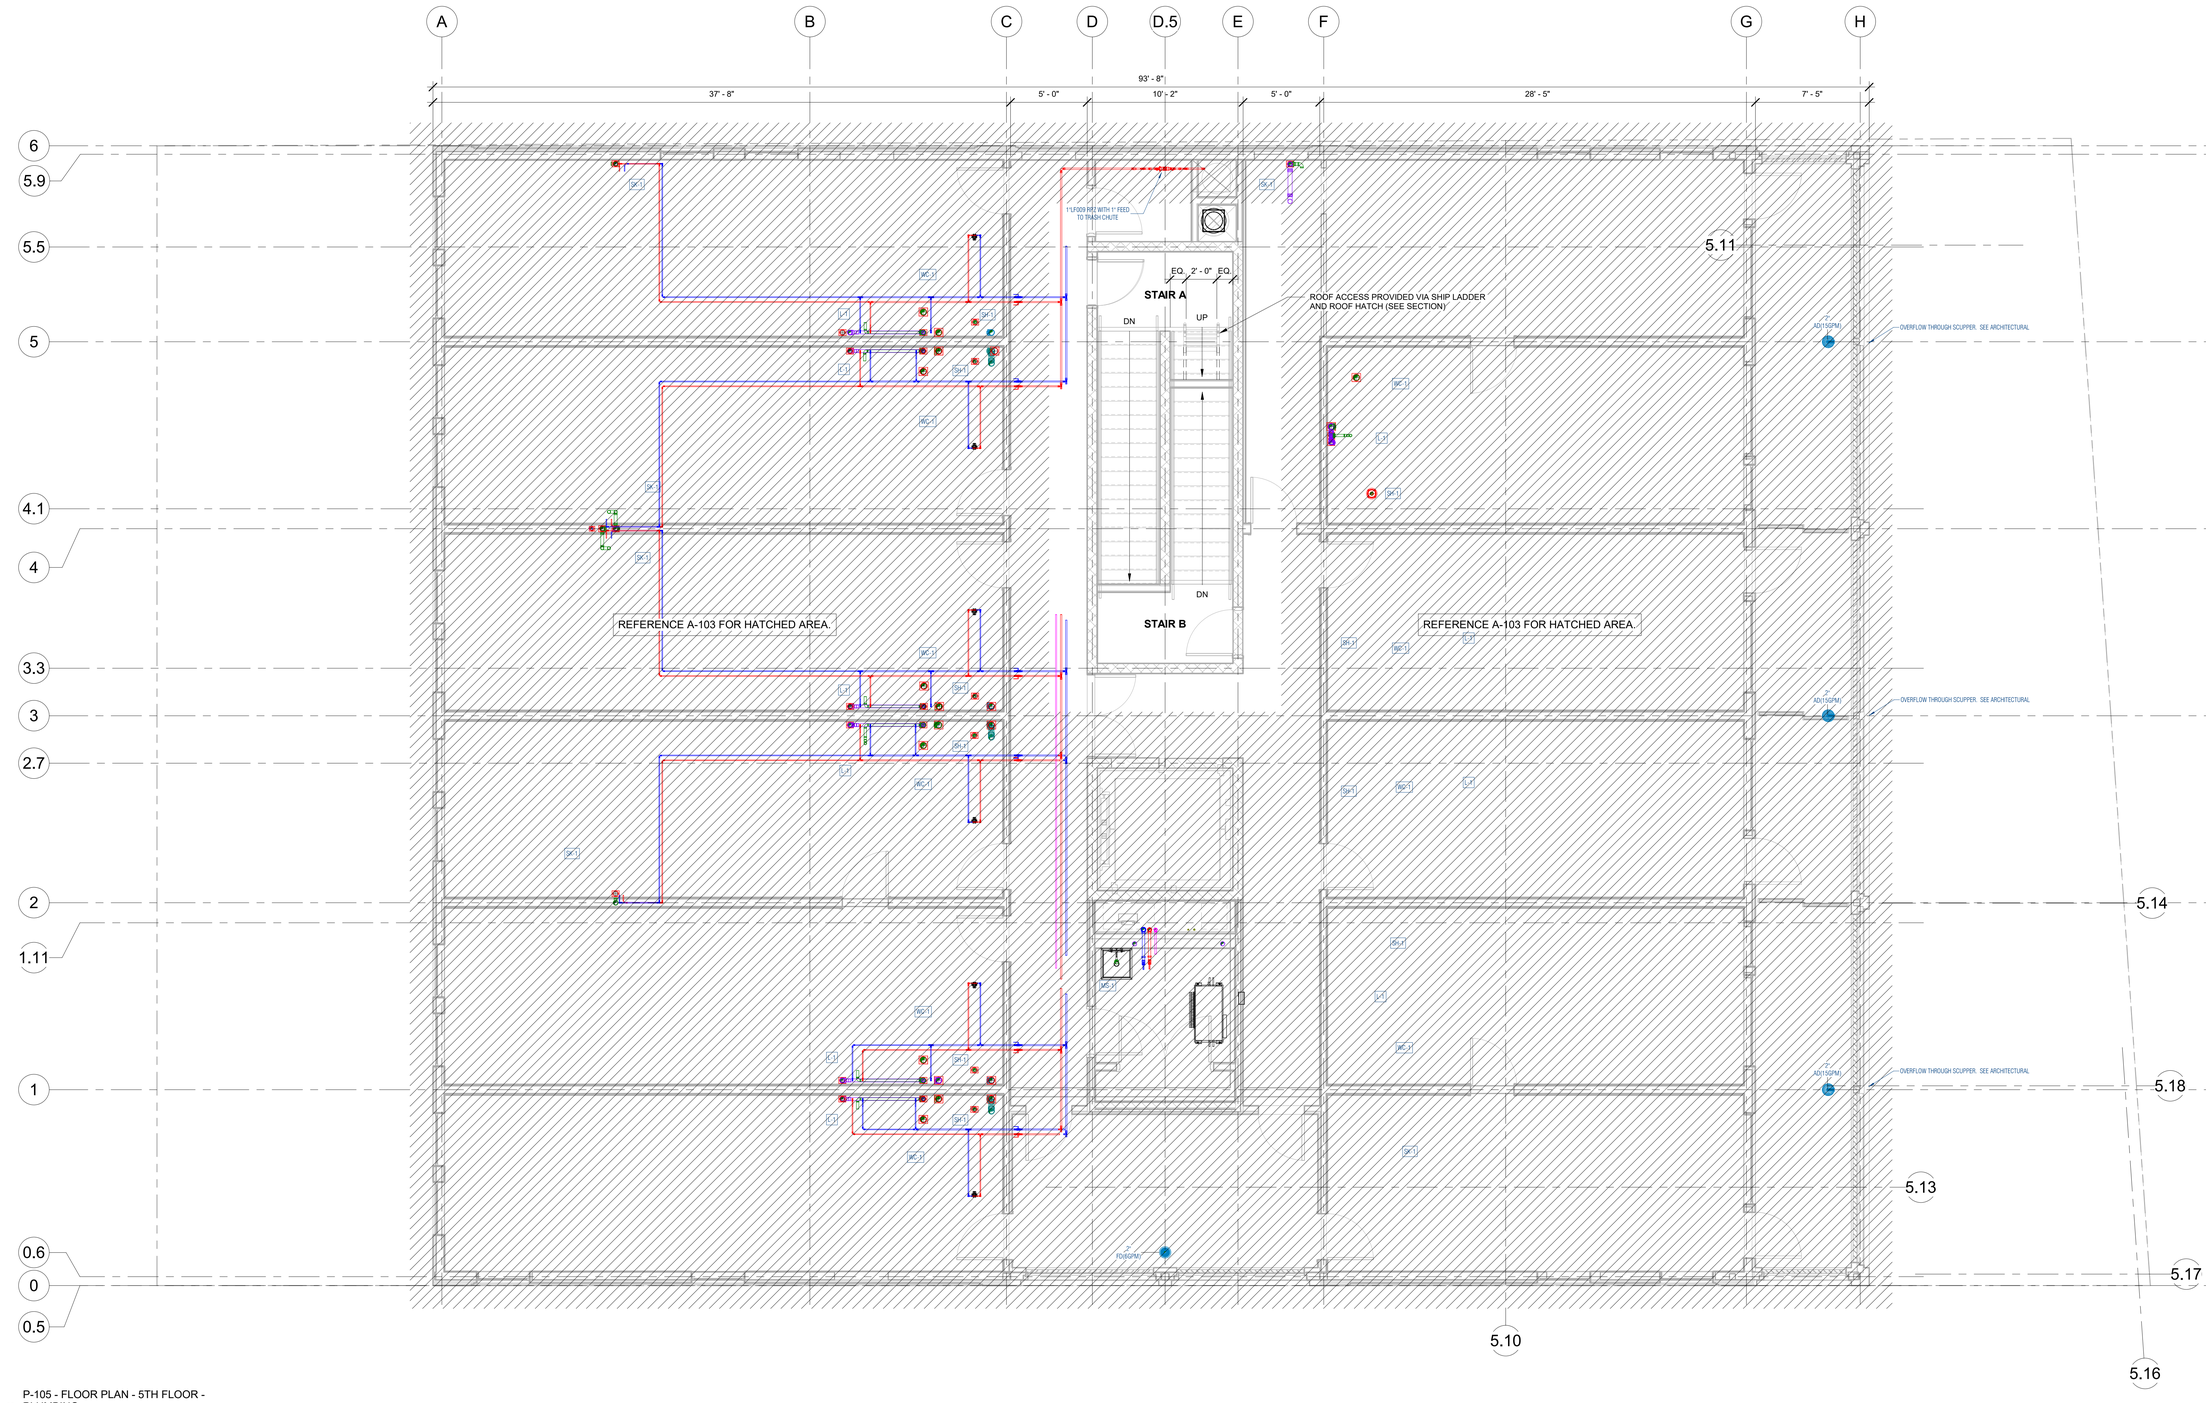

1 P-105 - FLOOR PLAN - 5TH FLOOR - PLUMBING
1/4" = 1'-0"

SHEET SIZE = 30 x 42
6/10/2022 4:54:17 PM BIM 360://3500 St. Charles Ave./3500 ST CHARLES AVE_MECH_R20.rvt

3500 ST. CHARLES

PROJECT ADDRESS:
3500 SAINT CHARLES AVENUE
NEW ORLEANS, LA 70115

ARCHITECT:
FAROUKI FAROUKI LLC
1229 SAINT THOMAS ST., SUITE B
NEW ORLEANS, LA 70130
T: 646.306.9820
E: SABRI@FAROUKIFAROUKI.COM

CIVIL / STRUCTURAL ENGINEER:
MMI CONSULTING ENGINEERS
336 N. NORMAN C. FRANCIS PKWY.
NEW ORLEANS, LA 70119
T: 504.488.1317
E: J_JUNEAU@MMI-ENG.COM

MEP ENGINEER / CONTRACTOR:
PONTCHARTRAIN MECHANICAL
716 LITTLE FARMS AVE.
METAIRIE, LA 70003
T: 504.738.3061
E: WHUMPHRES@PONTMECH.COM

ELECTRICAL ENGINEER / CONTRACTOR:
CAMBAS ELECTRIC INC
3739 FLORIDA AVE.
KENNER, LA 70065
T: 504.461.8030
E: BCAMBAS@CAMBASELECTRIC.COM

SPRINKLER ENGINEER / CONTRACTOR:
JEFFERSON SPRINKLER INC
1903 HANCOCK ST.
GRETNA, LA 70053
T: 504.383.0597
E: ERICD@JEFFERSONSPRINKLER.COM

PERMIT

WENDELL P. HUMPHRES
LICENSED
PROFESSIONAL ENGINEER
6/10/22

NO	DATE	ISSUE
1	06/10/22	ISSUED FOR PERMIT

SHEET TITLE:
FLOOR PLAN - 5TH FLOOR - PLUMBING

SHEET NUMBER:
P-105

ISSUE DATE: 05/13/22
PROJ NUMBER:
SCALE: 1/4" = 1'-0"
FORMAT: ARCH E1 (30" X 42")

PoNCE, LLC
2520 METAIRIE LAWN DR.
METAIRIE, LA 70002

NOTE: THE INFORMATION CONTAINED IN THIS DOCUMENT IS PROPRIETARY TO PONTCHARTRAIN MECHANICAL CO., INC. THE DOCUMENT MAY NOT BE DISCLOSED, DUPLICATED, OR USED FOR ANY PURPOSE, IN WHOLE OR IN PART, WITHOUT THE PRIOR WRITTEN CONSENT OF PONTCHARTRAIN MECHANICAL CO., INC.



1 P-106 - FLOOR PLAN - ROOF - PLUMBING
1/4" = 1'-0"

SHEET SIZE = 30" x 42"
6/10/2022 4:54:19 PM BIM 360://3500 St. Charles Ave./3500 ST CHARLES AVE_MECH_R20.rvt

3500 ST. CHARLES

PROJECT ADDRESS:
3500 SAINT CHARLES AVENUE
NEW ORLEANS, LA 70115

ARCHITECT:
FAROUKI FAROUKI LLC
1229 SAINT THOMAS ST., SUITE B
NEW ORLEANS, LA 70130
T: 646.306.9820
E: SABRI@FAROUKIFAROUKI.COM

CIVIL / STRUCTURAL ENGINEER:
MMI CONSULTING ENGINEERS
336 N. NORMAN C. FRANCIS PKWY.
NEW ORLEANS, LA 70119
T: 504.488.1317
E: J_JUNEAU@MMI-ENG.COM

MEP ENGINEER / CONTRACTOR:
PONTCHARTRAIN MECHANICAL
716 LITTLE FARMS AVE.
METAIRIE, LA 70003
T: 504.738.3061
E: WHUMPHRES@PONTMECH.COM

ELECTRICAL ENGINEER / CONTRACTOR:
CAMBAS ELECTRIC INC
3739 FLORIDA AVE.
KENNER, LA 70065
T: 504.461.8030
E: BCAMBAS@CAMBASELECTRIC.COM

SPRINKLER ENGINEER / CONTRACTOR:
JEFFERSON SPRINKLER INC
1903 HANCOCK ST.
GRETNA, LA 70053
T: 504.383.0597
E: ERICD@JEFFERSONSPRINKLER.COM

PERMIT

STATE OF LOUISIANA
WENDELL P. HUMPHRES
REGISTERED
PROFESSIONAL ENGINEER
6/10/22
MECHANICAL ENGINEER

NO	DATE	ISSUE
1	06/10/22	ISSUED FOR PERMIT


SHEET TITLE:
FLOOR PLAN - ROOF - PLUMBING

SHEET NUMBER:
P-106

ISSUE DATE: 05/13/22
PROJ NUMBER:
SCALE: 1/4" = 1'-0"
FORMAT: ARCH E1 (30" X 42")

PoNCE
PoNCE, LLC
2520 METAIRIE LAWN DR.
METAIRIE, LA 70002

NOTE: THE INFORMATION CONTAINED IN THIS DOCUMENT IS PROPRIETARY TO PONTCHARTRAIN MECHANICAL CO., INC. THE DOCUMENT MAY NOT BE DISCLOSED, DUPLICATED, OR USED FOR ANY PURPOSE, IN WHOLE OR IN PART, WITHOUT THE PRIOR WRITTEN CONSENT OF PONTCHARTRAIN MECHANICAL CO., INC.

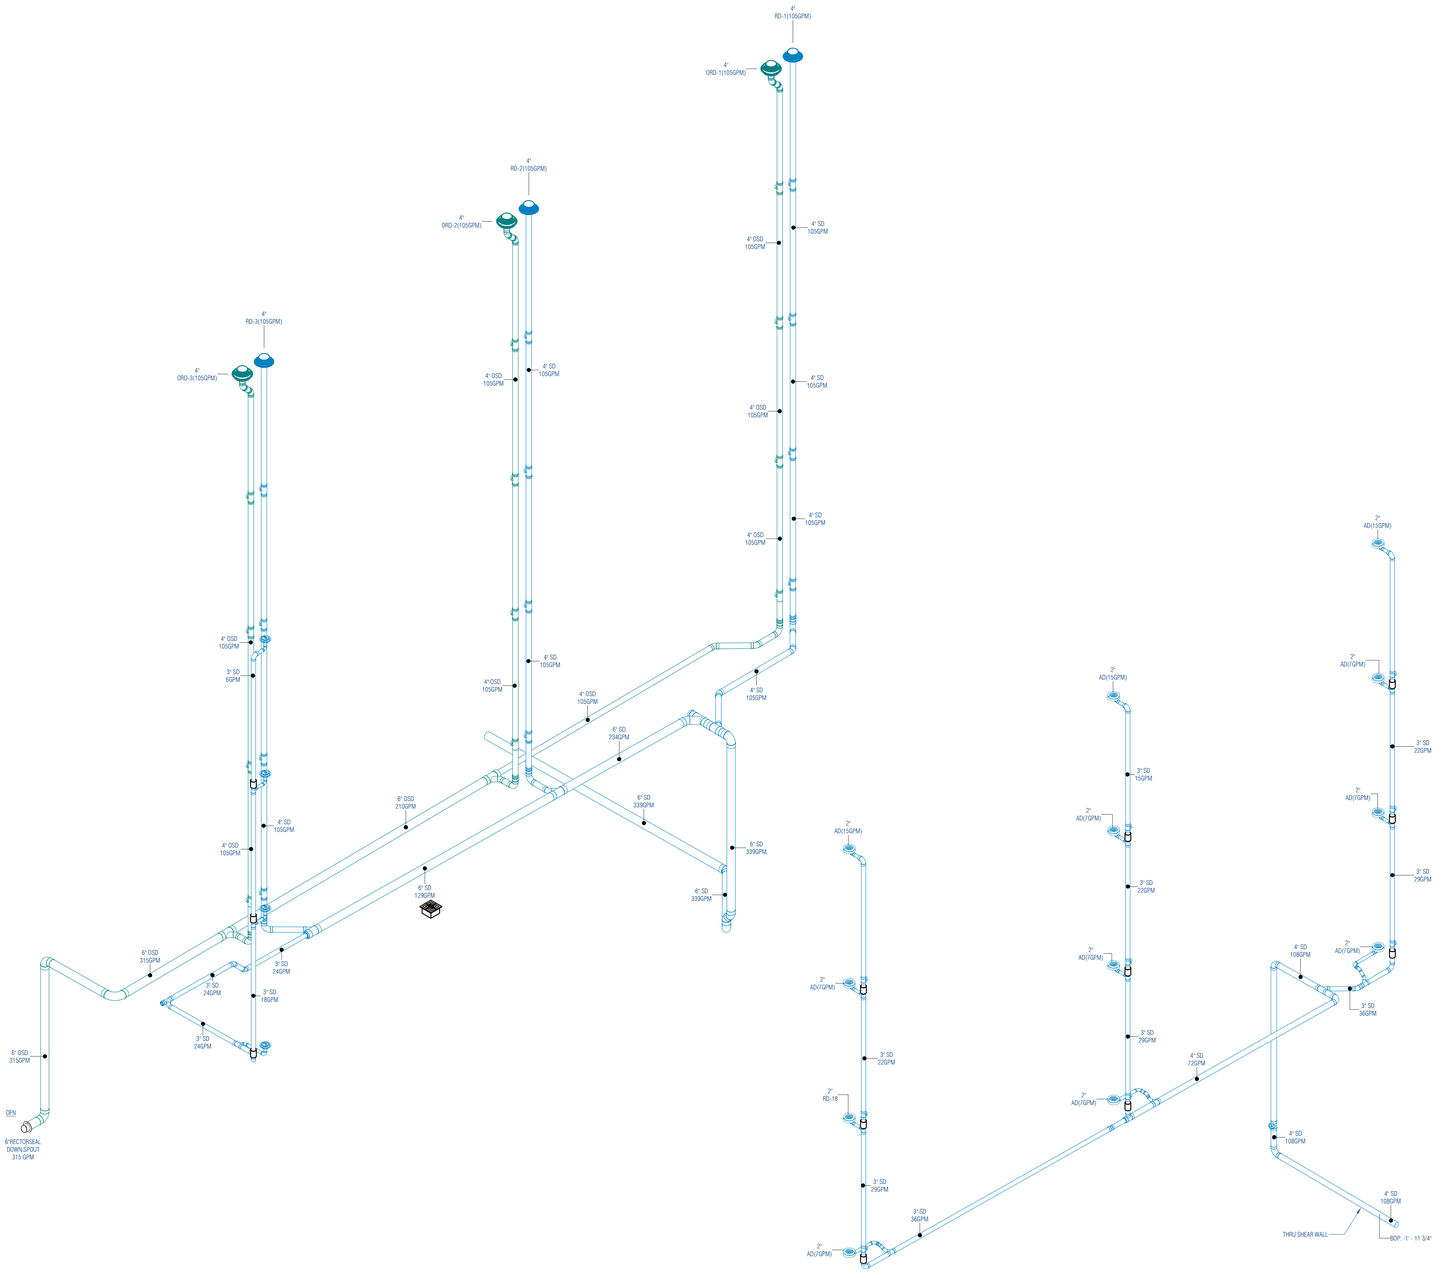

1 STORM WATER RISER DIAGRAM

3500 ST. CHARLES

PROJECT ADDRESS:
3500 SAINT CHARLES AVENUE
NEW ORLEANS, LA 70115

ARCHITECT:
FAROUKI FAROUKI

FAROUKI FAROUKI LLC
1229 SAINT THOMAS ST., SUITE B
NEW ORLEANS, LA 70130
T: 646.306.9820
E: SABRI@FAROUKIFAROUKI.COM

CIVIL / STRUCTURAL ENGINEER:
MORPHY MAKOFSKY INCORPORATED Consulting Engineers

MMI CONSULTING ENGINEERS
336 N. NORMAN C. FRANCIS PKWY.
NEW ORLEANS, LA 70119
T: 504.488.1317
E: J_JUNEAU@MMI-ENG.COM

MEP ENGINEER / CONTRACTOR:
PONTCHARTRAIN MECHANICAL

PONTCHARTRAIN MECHANICAL
716 LITTLE FARMS AVE.
METAIRIE, LA 70003
T: 504.738.3061
E: WHUMPHRES@PONTMECH.COM

ELECTRICAL ENGINEER / CONTRACTOR:
Cambas Electric Inc

CAMBAS ELECTRIC INC
3739 FLORIDA AVE.
KENNER, LA 70065
T: 504.461.8030
E: BCAMBAS@CAMBASELECTRIC.COM

SPRINKLER ENGINEER / CONTRACTOR:
JEFFERSON SPRINKLER, INC.

JEFFERSON SPRINKLER INC
1903 HANCOCK ST.
GRETNA, LA 70053
T: 504.383.0597
E: ERICD@JEFFERSONSPRINKLER.COM

PERMIT

STATE OF LOUISIANA
WENDELL P. HUMPHRES
REGISTERED
PROFESSIONAL ENGINEER
6/10/22
MECHANICAL ENGINEERING

NO	DATE	ISSUE
1	06/10/22	ISSUED FOR PERMIT

SHEET TITLE:
STORM WATER RISER DIAGRAM


SHEET NUMBER:
P-401

ISSUE DATE: 05/13/22
PROJ NUMBER:
SCALE:
FORMAT: ARCH E1 (30" X 42")

PoNCE
PoNCE, LLC
2520 METAIRIE LAWN DR.
METAIRIE, LA 70002


SHEET SIZE = 30" x 42"
6/10/2022 4:54:19 PM BIM 360://3500 St. Charles Ave./3500 ST CHARLES AVE_MECH_R20.rvt

NOTE: THE INFORMATION CONTAINED IN THIS DOCUMENT IS PROPRIETARY TO PONTCHARTRAIN MECHANICAL CO., INC. THE DOCUMENT MAY NOT BE DISCLOSED, DUPLICATED, OR USED FOR ANY PURPOSE, IN WHOLE OR IN PART, WITHOUT THE PRIOR WRITTEN CONSENT OF PONTCHARTRAIN MECHANICAL CO., INC.

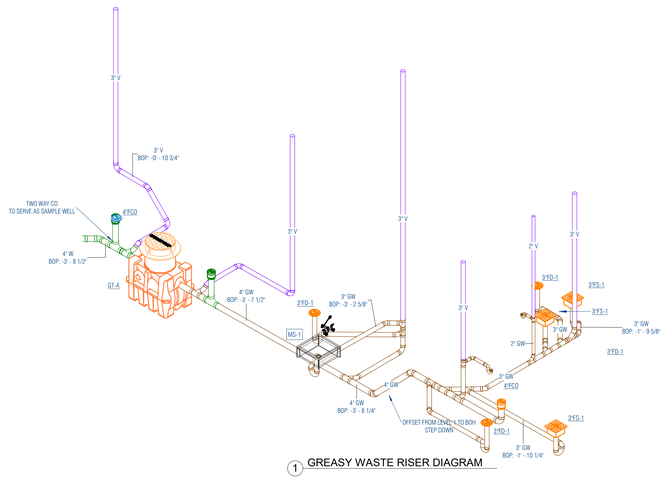


1 GREASY WASTE RISER DIAGRAM

2 KITCHEN SINK RISER DIAGRAM

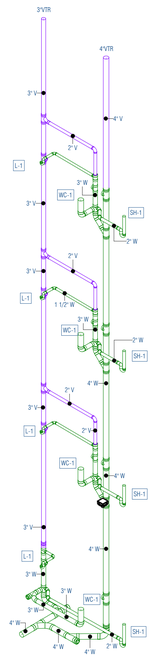

3 WASTE & VENT RISER DIAGRAM

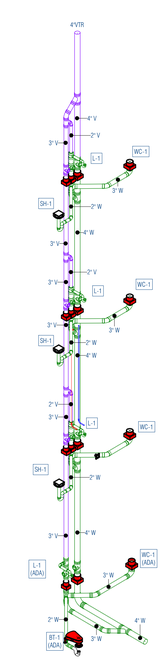

4 WASTE & VENT KING

APPROVED
maevans , 8/30/2022 ,7:20:50 AM

3500 ST. CHARLES

PROJECT ADDRESS:
3500 SAINT CHARLES AVENUE
NEW ORLEANS, LA 70115

ARCHITECT:
FAROUKI FAROUKI LLC
1229 SAINT THOMAS ST., SUITE B
NEW ORLEANS, LA 70130
T: 646.306.9820
E: SABRI@FAROUKIFAROUKI.COM

CIVIL / STRUCTURAL ENGINEER:
MMI CONSULTING ENGINEERS
336 N. NORMAN C. FRANCIS PKWY.
NEW ORLEANS, LA 70119
T: 504.488.1317
E: J_JUNEAU@MMI-ENG.COM

MEP ENGINEER / CONTRACTOR:
PONTCHARTRAIN MECHANICAL
716 LITTLE FARMS AVE.
METAIRIE, LA 70003
T: 504.738.3061
E: WHUMPHRES@PONTMECH.COM

ELECTRICAL ENGINEER / CONTRACTOR:
CAMBAS ELECTRIC INC
3739 FLORIDA AVE.
KENNER, LA 70065
T: 504.461.8030
E: BCAMBAS@CAMBASELECTRIC.COM

SPRINKLER ENGINEER / CONTRACTOR:
JEFFERSON SPRINKLER INC
1903 HANCOCK ST.
GRETNA, LA 70053
T: 504.383.0597
E: ERICD@JEFFERSONSPRINKLER.COM

PERMIT

STATE OF LOUISIANA
WENDELL P. HUMPHRES
PROFESSIONAL ENGINEER
6/10/22
MECHANICAL ENGINEERING

NO	DATE	ISSUE
1	06/10/22	ISSUED FOR PERMIT

SHEET TITLE:
W&V RISER DIAGRAMS


SHEET NUMBER:
P-402

ISSUE DATE: 05/13/22
PROJ NUMBER:
SCALE:
FORMAT: ARCH E1 (30" X 42")


PoNCE, LLC
2520 METAIRIE LAWN DR.
METAIRIE, LA 70002

SHEET SIZE = 30 x 42
6/10/2022 4:54:23 PM
BIM 360://3500 St. Charles Ave./3500 ST CHARLES AVE_MECH_R20.rvt

NOTE: THE INFORMATION CONTAINED IN THIS DOCUMENT IS PROPRIETARY TO PONTCHARTRAIN MECHANICAL CO., INC. THE DOCUMENT MAY NOT BE DISCLOSED, DUPLICATED, OR USED FOR ANY PURPOSE, IN WHOLE OR IN PART, WITHOUT THE PRIOR WRITTEN CONSENT OF PONTCHARTRAIN MECHANICAL CO., INC.

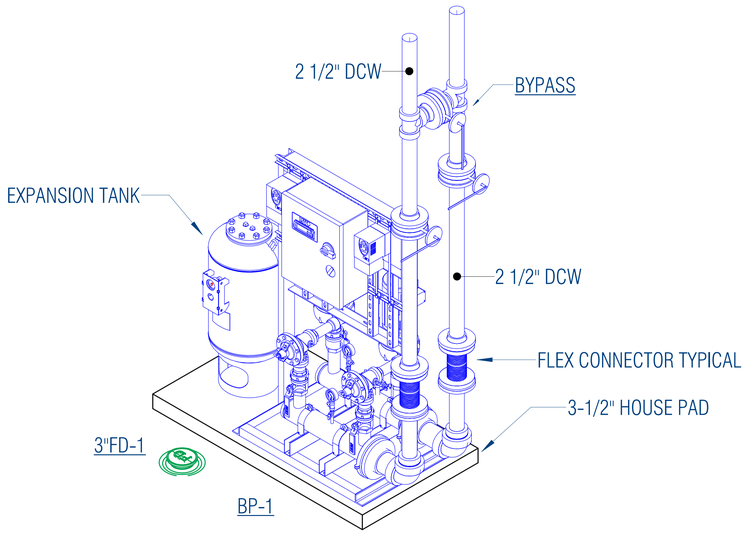

1 Booster Pump

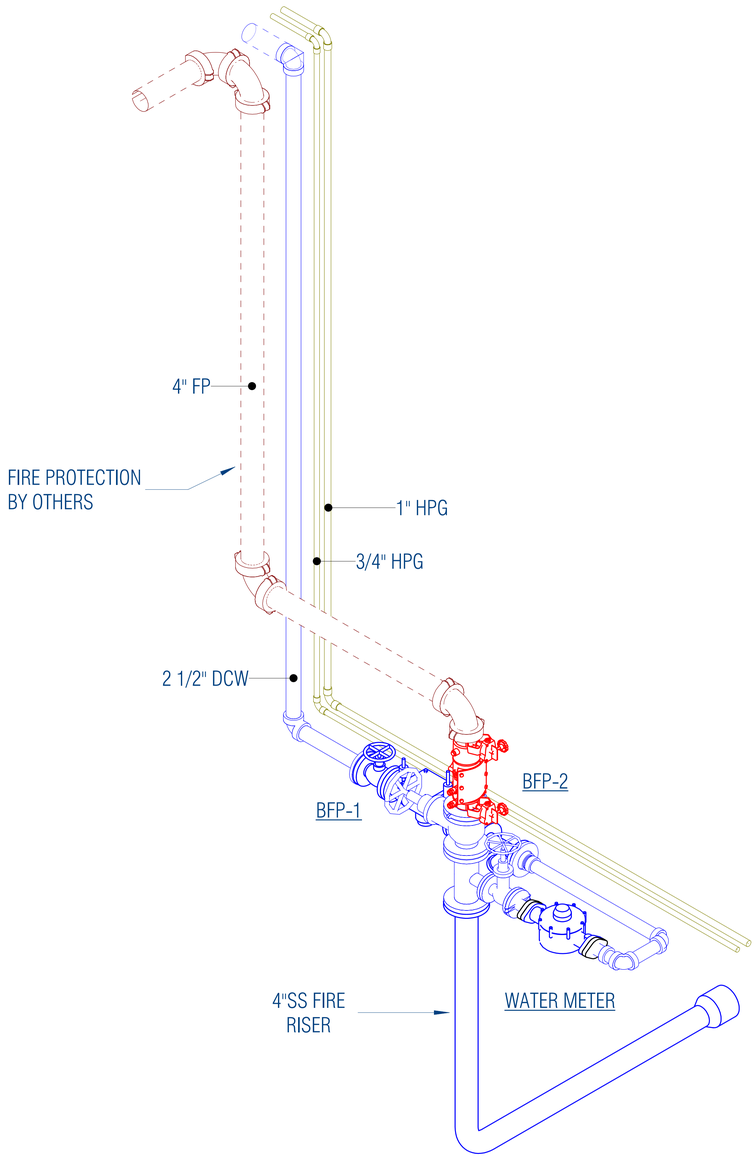

2 METER AND BACKFLOW

3500 ST. CHARLES

PROJECT ADDRESS:
3500 SAINT CHARLES AVENUE
NEW ORLEANS, LA 70115

ARCHITECT:
FAROUKI FAROUKI
FAROUKI FAROUKI LLC
1229 SAINT THOMAS ST., SUITE B
NEW ORLEANS, LA 70130
T: 646.306.9820
E: SABRI@FAROUKIFAROUKI.COM

CIVIL / STRUCTURAL ENGINEER:
MORPHY MAKOFSKY INCORPORATED Consulting Engineers
MMI CONSULTING ENGINEERS
336 N. NORMAN C. FRANCIS PKWY.
NEW ORLEANS, LA 70119
T: 504.488.1317
E: J_JUNEAU@MMI-ENG.COM

MEP ENGINEER / CONTRACTOR:
PONTCHARTRAIN MECHANICAL
PONTCHARTRAIN MECHANICAL
716 LITTLE FARMS AVE.
METAIRIE, LA 70003
T: 504.738.3061
E: WHUMPHRES@PONTMECH.COM

ELECTRICAL ENGINEER / CONTRACTOR:
Cambas Electric Inc
CAMBAS ELECTRIC INC
3739 FLORIDA AVE.
KENNER, LA 70065
T: 504.461.8030
E: BCAMBAS@CAMBASELECTRIC.COM

SPRINKLER ENGINEER / CONTRACTOR:
JEFFERSON SPRINKLER, INC.
JEFFERSON SPRINKLER INC
1903 HANCOCK ST.
GRETNA, LA 70053
T: 504.383.0597
E: ERICD@JEFFERSONSPRINKLER.COM

PERMIT

STATE OF LOUISIANA
WENDELL P. HUMPHRES
PROFESSIONAL ENGINEER
6/10/22
MORPHY MAKOFSKY INCORPORATED Consulting Engineers

NO	DATE	ISSUE
1	06/10/22	ISSUED FOR PERMIT

SHEET TITLE:
PUMP & BACKFLOW ISO


SHEET NUMBER:
P-404

ISSUE DATE: 06/02/22
SCALE:
PROJ NUMBER:
FORMAT: ARCH E1 (30" X 42")

PoNCE
PoNCE, LLC
2520 METAIRIE LAWN DR.
METAIRIE, LA 70002

SHEET SIZE = 30 x 42
6/10/2022 4:54:14 PM Bill 360\3500 St Charles Ave.-3500 ST CHARLES AVE_MECH_R20.rvt

NOTE: THE INFORMATION CONTAINED IN THIS DOCUMENT IS PROPRIETARY TO PONTCHARTRAIN MECHANICAL CO., INC. THE DOCUMENT MAY NOT BE DISCLOSED, DUPLICATED, OR USED FOR ANY PURPOSE, IN WHOLE OR IN PART, WITHOUT THE PRIOR WRITTEN CONSENT OF PONTCHARTRAIN MECHANICAL CO., INC.

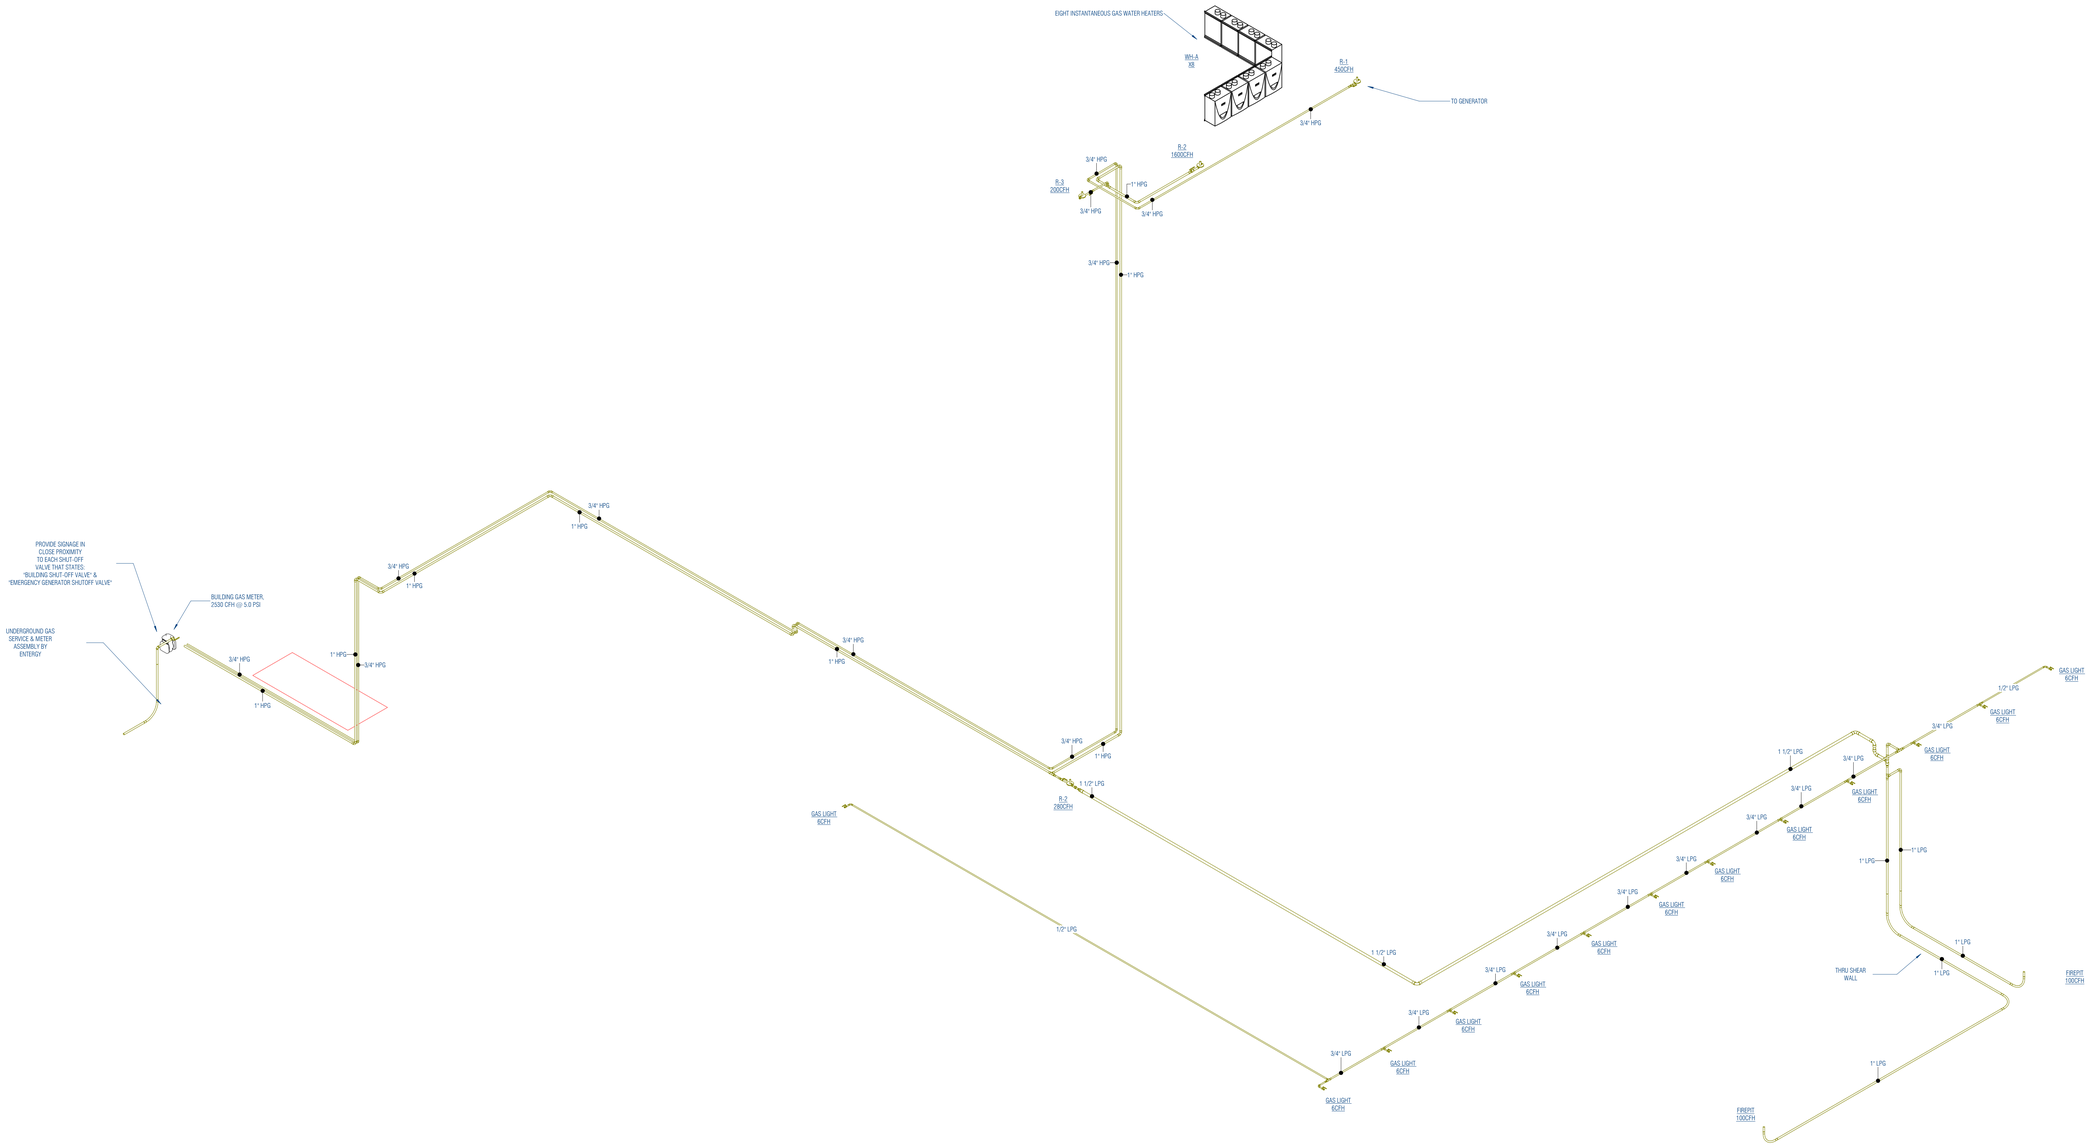

1 NATURAL GAS RISER DIAGRAM

PoNCE
PoNCE, LLC
2520 METAIRIE LAWN DR.
METAIRIE, LA 70002

3500 ST. CHARLES

PROJECT ADDRESS:
3500 SAINT CHARLES AVENUE
NEW ORLEANS, LA 70115

ARCHITECT:
FAROUKI FAROUKI LLC
1229 SAINT THOMAS ST., SUITE B
NEW ORLEANS, LA 70130
T: 646.306.9820
E: SABRI@FAROUKIFAROUKI.COM

CIVIL / STRUCTURAL ENGINEER:
MMI CONSULTING ENGINEERS
336 N. NORMAN C. FRANCIS PKWY.
NEW ORLEANS, LA 70119
T: 504.488.1317
E: J_JUNEAU@MMI-ENG.COM

MEP ENGINEER / CONTRACTOR:
PONTCHARTRAIN MECHANICAL
716 LITTLE FARMS AVE.
METAIRIE, LA 70003
T: 504.738.3061
E: WHUMPHRES@PONTMECH.COM

ELECTRICAL ENGINEER / CONTRACTOR:
CAMBAS ELECTRIC INC
3739 FLORIDA AVE.
KENNER, LA 70065
T: 504.461.8030
E: BCAMBAS@CAMBASELECTRIC.COM

SPRINKLER ENGINEER / CONTRACTOR:
JEFFERSON SPRINKLER INC
1903 HANCOCK ST.
GRETNA, LA 70053
T: 504.383.0597
E: ERICD@JEFFERSONSPRINKLER.COM

PERMIT

STATE OF LOUISIANA
WENDELL P. HUMPHRES
PROFESSIONAL ENGINEER
6/10/22
MECHANICAL ENGINEER

NO	DATE	ISSUE
1	06/10/22	ISSUED FOR PERMIT

SHEET TITLE:
NATURAL GAS RISER DIAGRAM

SHEET NUMBER:
P-405

ISSUE DATE: 06/03/22
PROJ NUMBER:
SCALE:
FORMAT: ARCH E1 (30" X 42")

SHEET SIZE = 30" x 42"
6/10/2022 4:54:25 PM * BIM 360://3500 St. Charles Ave.-3500 ST CHARLES AVE_MECH_R20.rvt