
Copyright © 2022

design + build
consulting, llc
DESTREHAN, LOUISIANA. 504 . 339 . 3842



RENOVATION & ADDITION TO:
5727 ROYAL STREET

5727 ROYAL STREET,
NEW ORLEANS, LOUISIANA, 70117

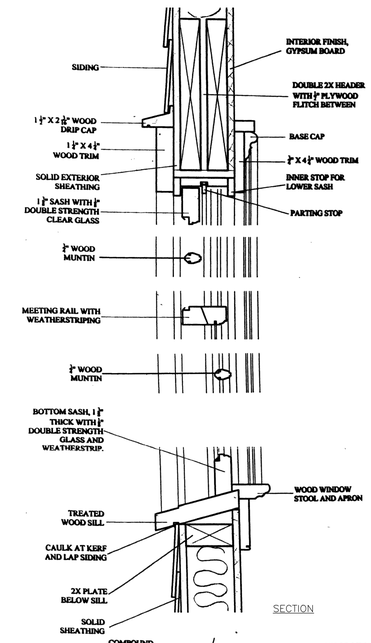


2 / X-1 typical wood window detail (front)

n.t.s.

exterior elevation notes: #

1. EXISTING 8x16 CMU PIERS WITH OPTIONAL PLASTER FINISH
2. EXISTING DECORATIVE BRACKETS TO REMAIN
3. STEEL HANDRAILS AND POSTS (AS APPROVED BY HDLC)
4. ALUMINUM GUTTERS AND DOWNSPOUTS (AS APPROVED BY HDLC)
5. ASPHALT SHINGLE ROOFING
6. 6" HARDI PLANK LAP SIDING (AS SELECTED BY OWNER)
7. 4" HARDIPLANK CORNER BOARD
8. EXISTING CONC. STAIRS TO REMAIN
9. PVC LATTICE PANEL (TYP.)
10. EXISTING BRICK CHIMNEY TO REMAIN (TYP.)
11. NEW CONC. STAIR AT REAR ENTRY (MAX. RISER = 7 ¾" EA.)

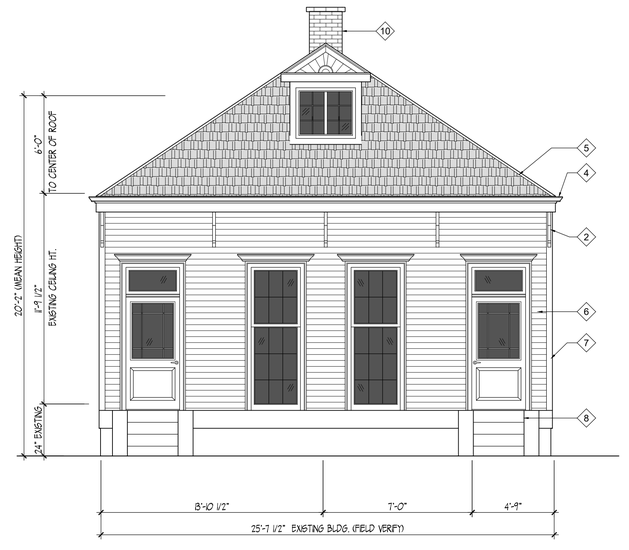

1 / X-1 front elevation ⚠

1/4" = 1'-0"

project no.:	2217
date:	6/21/22
drawn by:	ys
checked by:	ks
revisions:	⚠ 07/15/22

X-1 | 1 of 1

exterior front elevation