
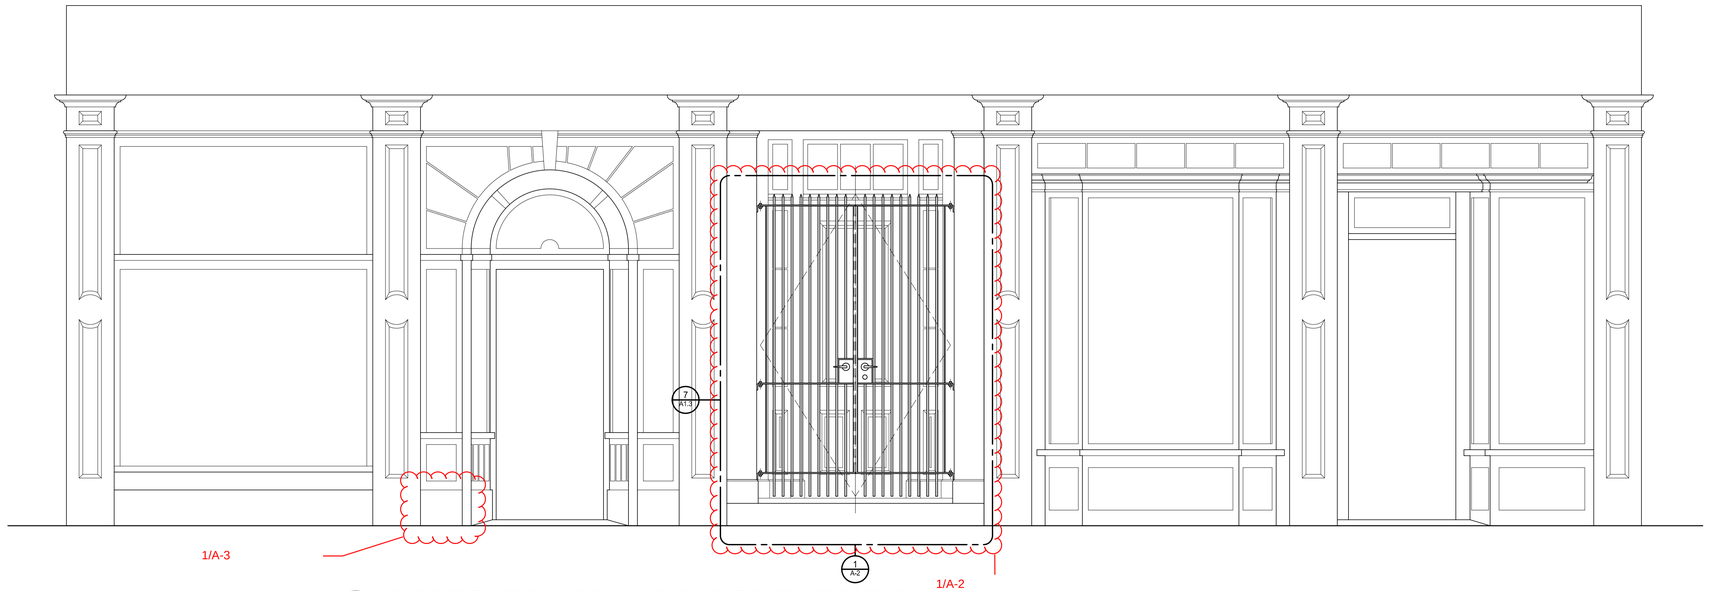


2 A1 PROPOSED GROUND FLOOR ELEVATION

SCALE: 1/2" = 1'-0"

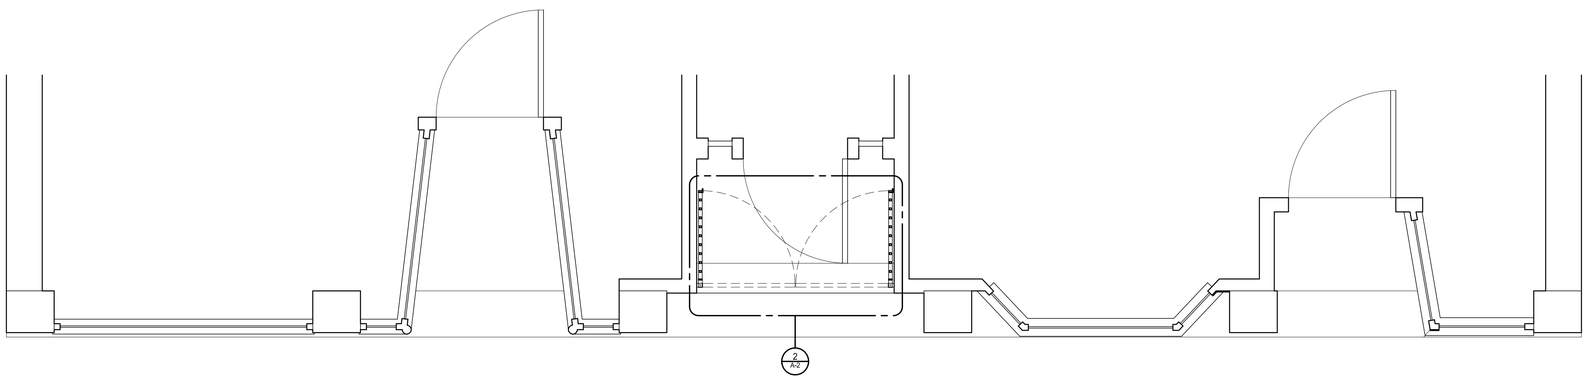

1 A1 PROPOSED GROUND FLOOR PLAN

SCALE: 1/2" = 1'-0"

JOHN C WILLIAMS
ARCHITECTS LLC

824 BARONNE STREET
NEW ORLEANS, LA 70113
-
504.566.0888 PHONE
504.566.0897 FAX

These drawings and specifications have been prepared by me or under my close personal supervision and to the best of my professional knowledge and belief comply with applicable codes and requirements.

I (will) (will not) be providing project construction administrative services on this project.

x _____

Copyright ©2006
John C Williams Architects LLC

NEW IRON ENTRANCE GATE

431 ROYAL STREET

NEW ORLEANS, LOUISIANA

- REVISIONS -


No.	Date	Scope
	5-29-18	5/8" PICKETS

DRAWING TITLE:

DRAWN BY:
SCALE:
JOB No.: 516046.00
DATE: 7/25/2022


DRAWING No.:

A-1

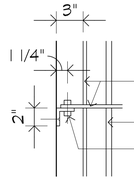


PIVOT DETAIL

3 / A2 — SCALE: 1 1/2" = 1'-0"

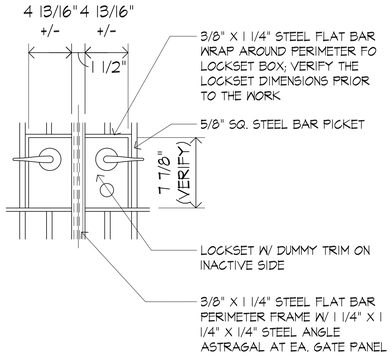


LOCKSET DETAIL

4 / A2 — SCALE: 1 1/2" = 1'-0"

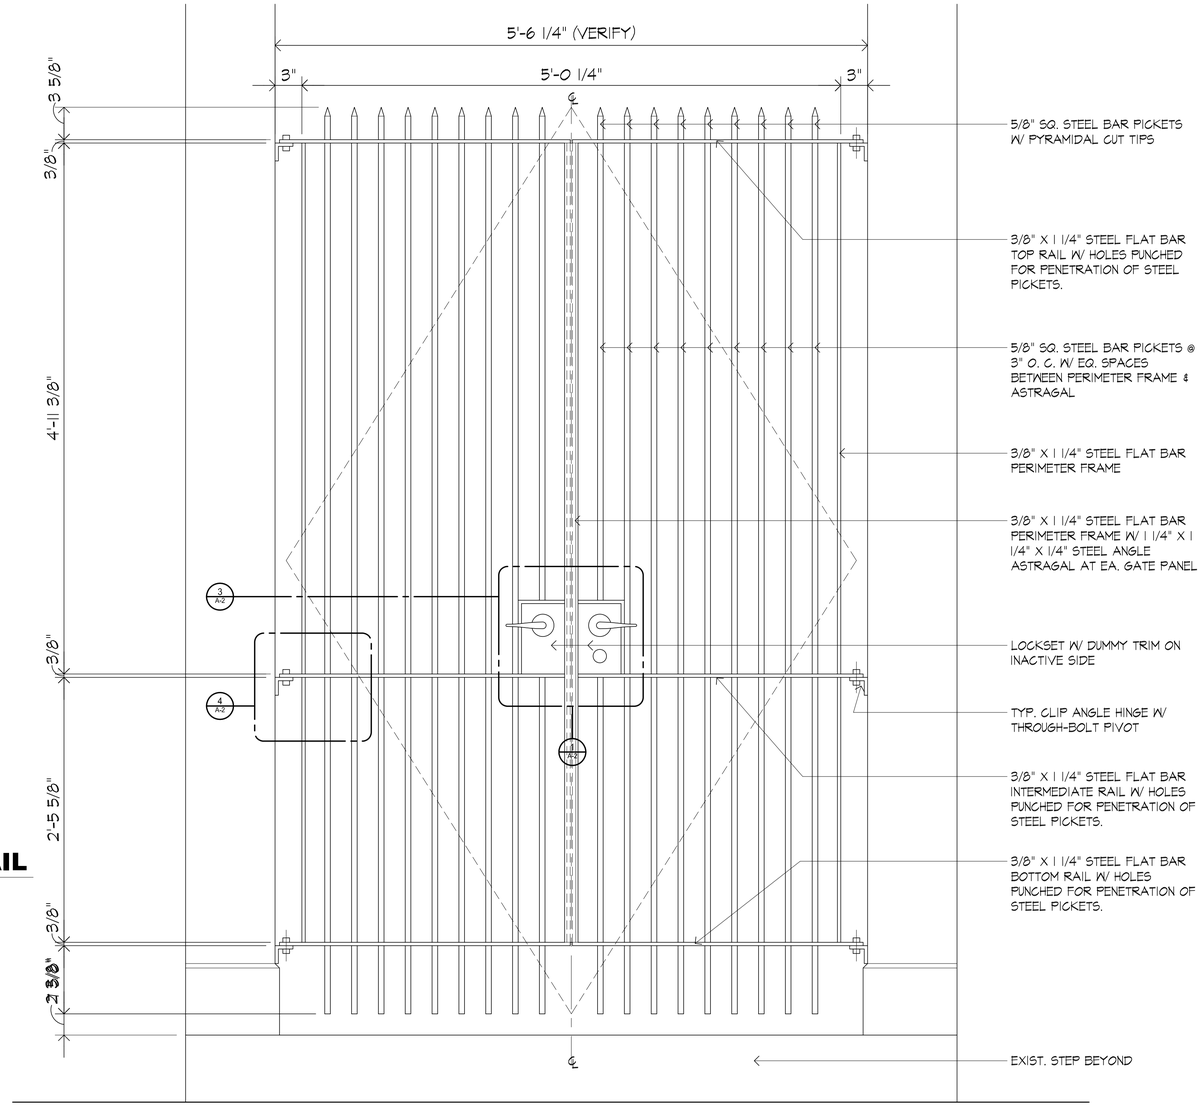

ELEVATION OF PROPOSED IRON GATE

1 / A2 — SCALE: 1 1/2" = 1'-0"

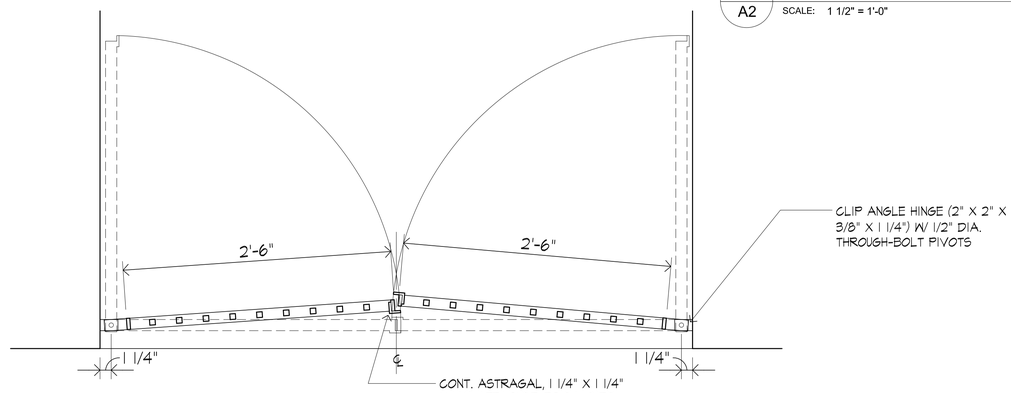

PLAN OF PROPOSED IRON GATE

2 / A2 — SCALE: 1 1/2" = 1'-0"

JOHN C WILLIAMS ARCHITECTS LLC

824 BARONNE STREET
NEW ORLEANS, LA 70113
-
504.566.0888 PHONE
504.566.0897 FAX

These drawings and specifications have been prepared by me or under my close personal supervision and to the best of my professional knowledge and belief comply with applicable codes and requirements.

I (will) (will not) be providing project construction administrative services on this project.

x _____

Copyright ©2006
John C Williams Architects LLC

NEW IRON ENTRANCE GATE

431 ROYAL STREET

NEW ORLEANS, LOUISIANA

-REVISIONS-


No.	Date	Scope
	5-29-18	5/8" PICKETS

DRAWING TITLE:

DRAWN BY:
SCALE:
JOB No.: 516046.00
DATE: 7/25/2022

DRAWING No.:

A-2

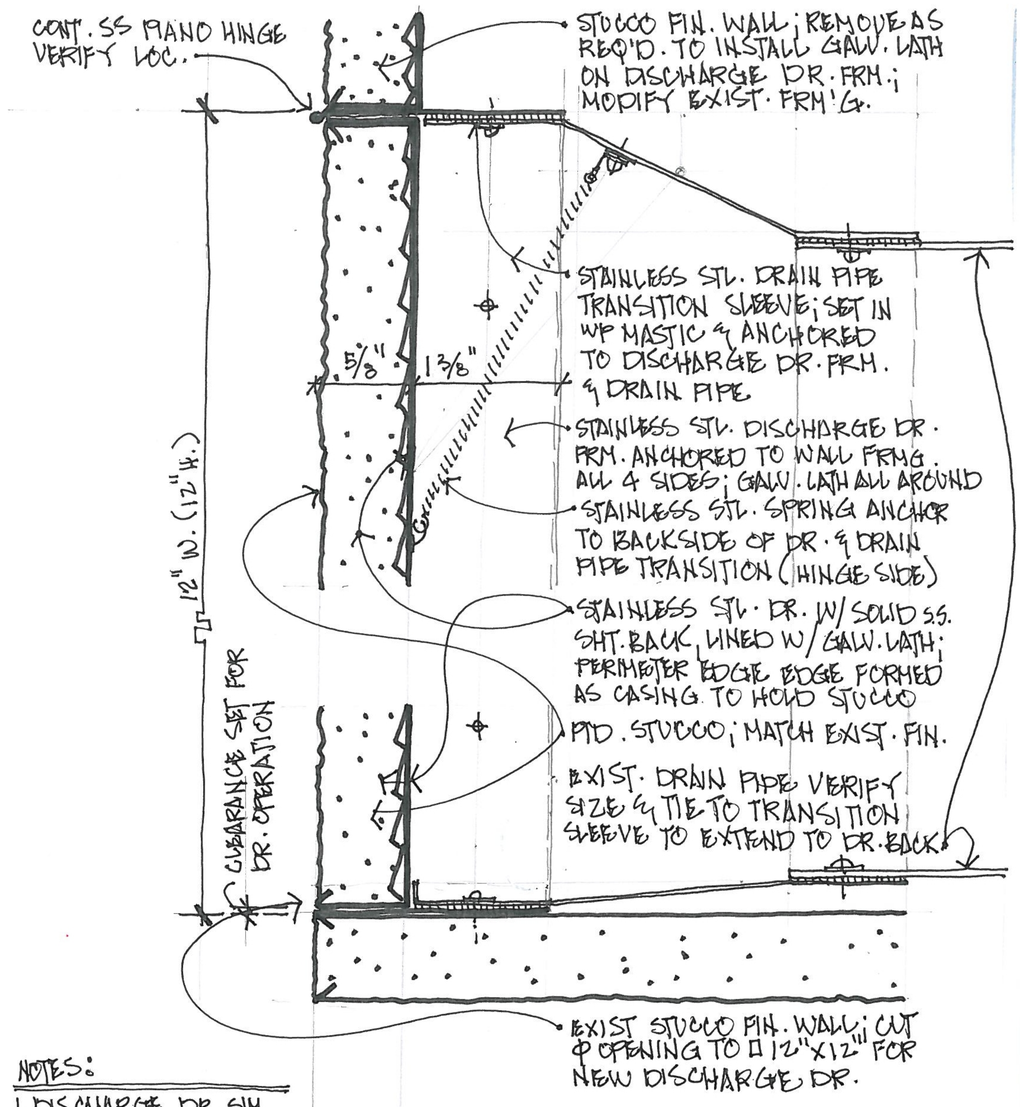

NOTES:

1. DISCHARGE DR. SIM. TO "BEST ACCESS DR" BA-AP-5010
2. DR - 16 GA
3. FRM - 14 GA

417 ROYAL ST.

DETAIL OF DISCHARGE DR.

FULL SIZE



JOHN C WILLIAMS ARCHITECTS LLC

824 BARONNE STREET
NEW ORLEANS, LA 70113
-
504.566.0888 PHONE
504.566.0897 FAX

These drawings and specifications have been prepared by me or under my close personal supervision and to the best of my professional knowledge and belief comply with applicable codes and requirements.

I (will) (will not) be providing project construction administrative services on this project.

x _____

Copyright ©2006
John C Williams Architects LLC

NEW IRON ENTRANCE GATE
431 ROYAL STREET
NEW ORLEANS, LOUISIANA

-REVISIONS-

No.	Date	Scope
	5-29-18	5/8" PICKETS


DRAWING TITLE:

DRAWN BY:
SCALE:
JOB No.: 516046.00
DATE: 7/25/2022


DRAWING No.:

A-3

Quality Access Doors - FAST !

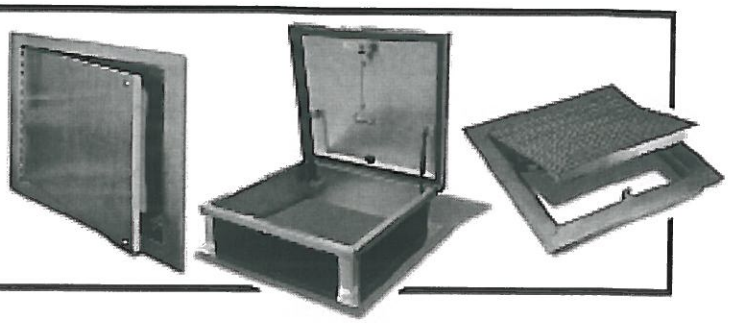

RECESSED ACCESS DOOR
BA-AP-5010

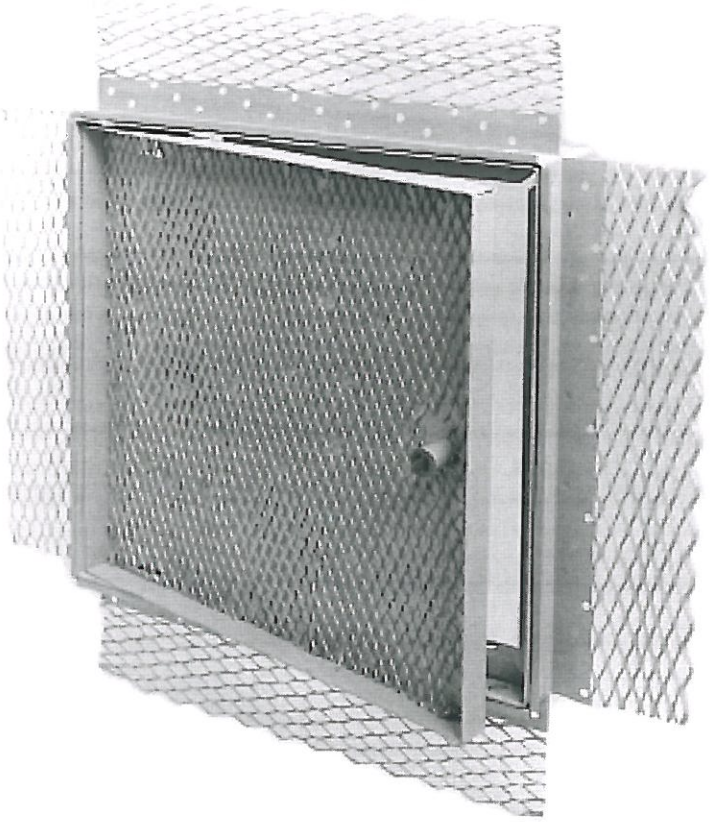

Application
- Designed for use in acoustical plaster walls and ceilings


Product Features
- Door is recessed 5/8" and is lined with self-furring lath
- Expansion casing bead with 3" wide galvanized lath

BA-AP-5010 Access Door Specifications:
Material: Steel or Stainless Steel: 16 gage door, 14 gage mounting frame
Door: Recessed 5/8" and lined with self-furring galvanized lath
Door Frame: Expansion casing bead with 3" wide galvanized lath, recessed 3/4" to receive plaster
Hinge: Concealed, pivoting rod type. (For wall applications, a continuous exposed piano hinge is suggested.)
Standard Latch: Flush to surface, screwdriver operated cam latch
Optional Latches/Locks: Cylinder lock and key, allen head cam latch, spanner head cam latch
Finish: Steel: 5-stage iron phosphate preparation with prime coat of White alkyd baked-on enamel

AVAILABLE SIZES *(Special sizes available upon request)*

NOMINAL DOOR SIZE W X H			WEIGHT PER DOOR	
inches	mm	Latches	lbs.	kg.
12 X 12	305 X 305	1	8.5	3.9
18 X 18	457 X 457	2	15	6.8
24 X 24	610 X 610	2	23	10.4
24 X 36	610 X 914	4	30	13.8

Wall or ceiling opening is W + 3/8" (9 mm)
For detailed specifications see submittal sheet

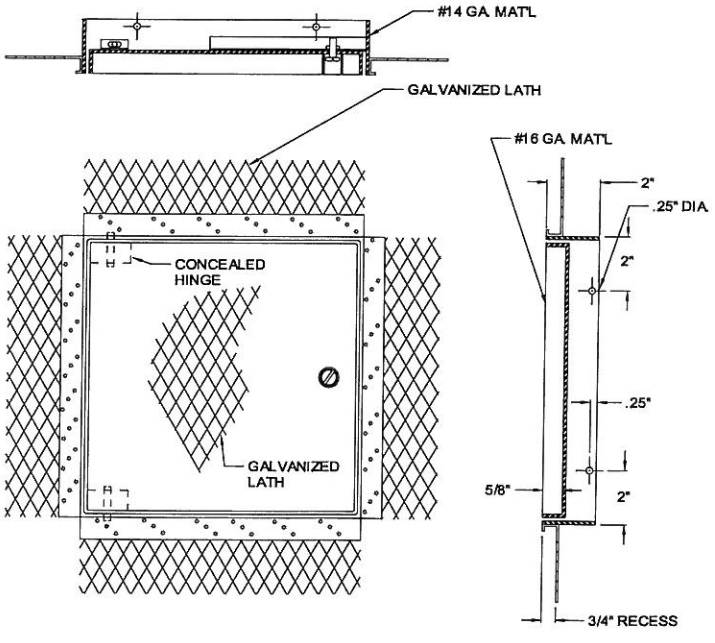

For more information, contact Best Access Doors
www.BestAccessDoors.com
Phone: 1-800-483-0823
Fax: 1-888-828-6021
sales@bestaccessdoors.com