
SORAPARU STREET SIDE

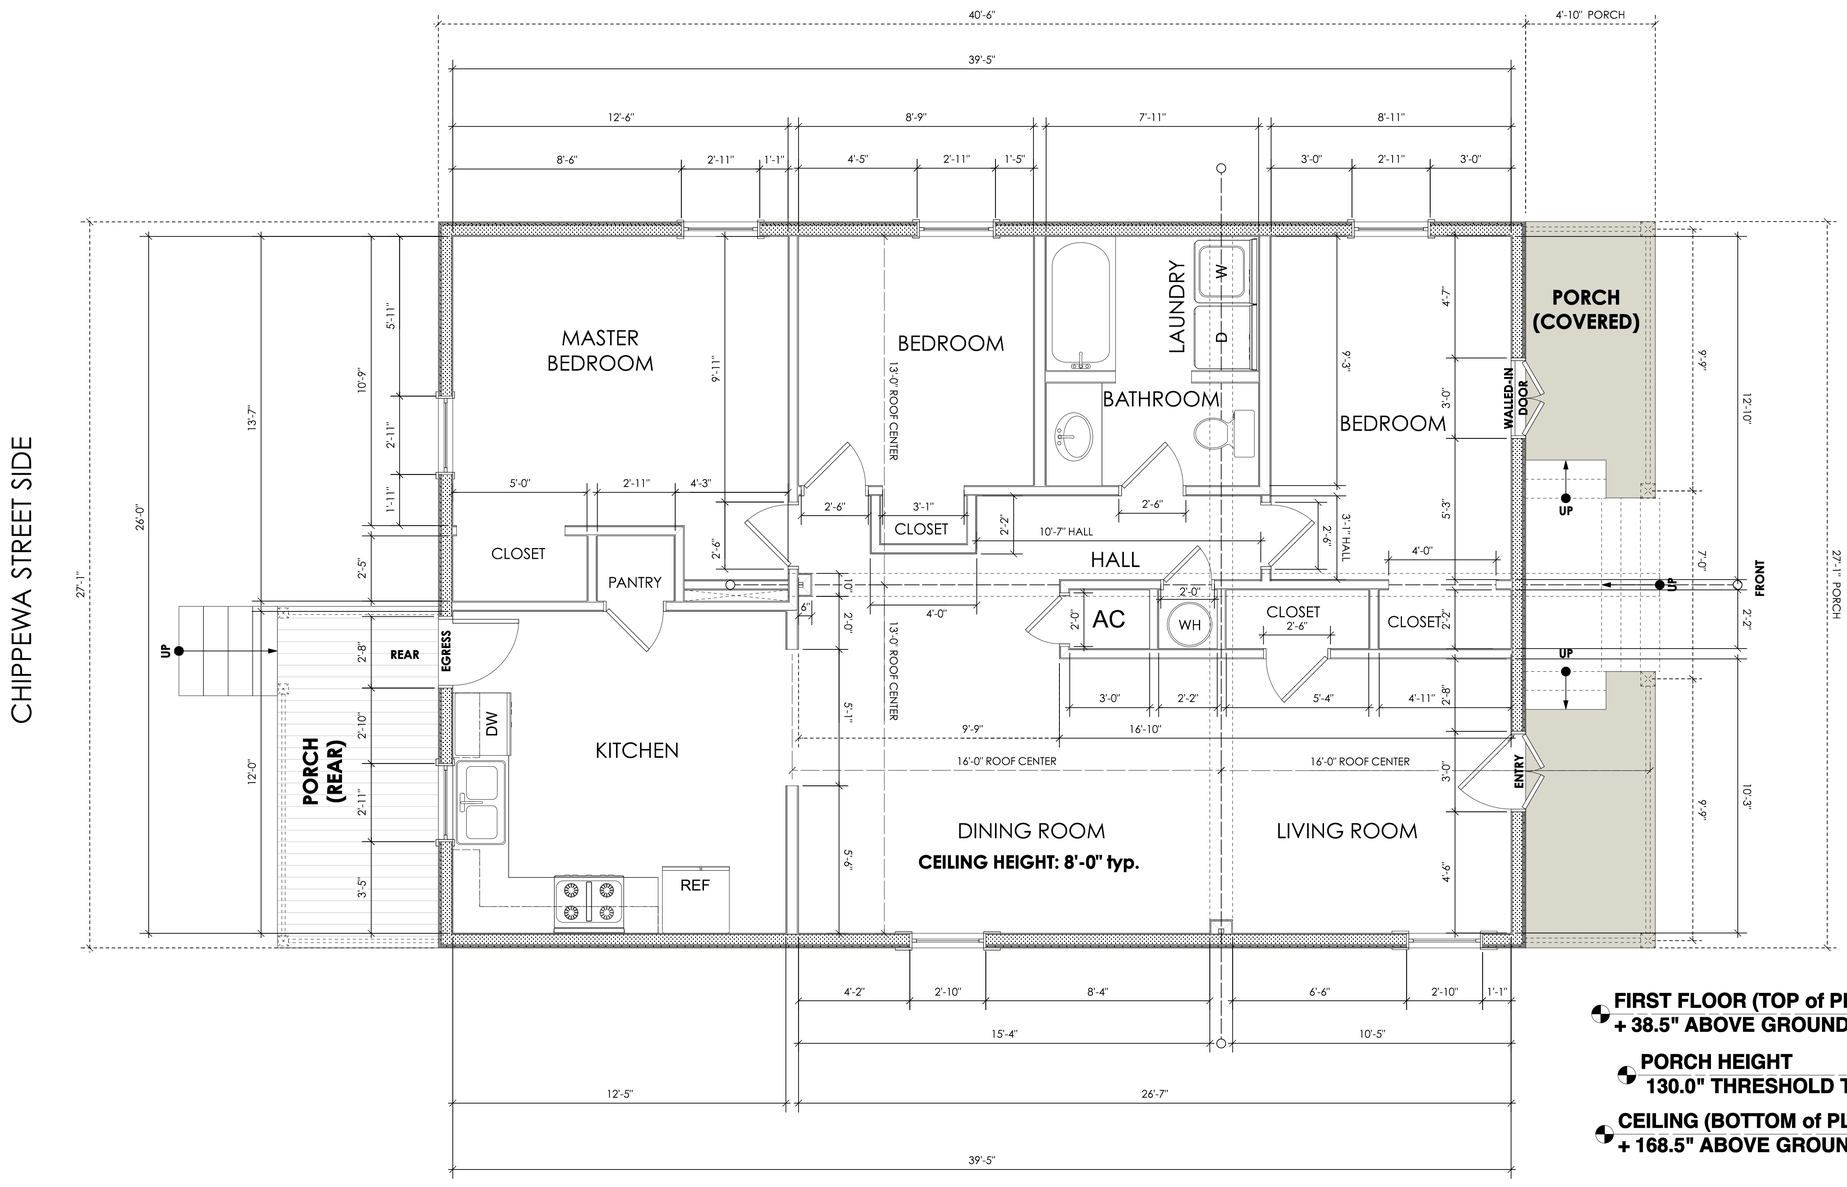

CHIPPEWA STREET SIDE

ANNUNCIATION STREET

PHILIP STREET SIDE

FIRST FLOOR (TOP of PLATE)
+ 38.5" ABOVE GROUND LEVEL

PORCH HEIGHT
130.0" THRESHOLD TO BOTT. PLATE CEILING

CEILING (BOTTOM of PLATE)
+ 168.5" ABOVE GROUND LEVEL

A 1.1 | FLOOR PLAN (EXISTING)
scale: 1'-0" = 3/8"

N

EXISTING CONDITIONS

2316 ANNUNCIATION STREET
New Orleans, Louisiana 70130

DATE	ISSUED FOR
2022-07-17	-

PROJECT NO. 22.07.17
DRAWN BY -
CHECKED BY -

DRAWING TITLE
FLOOR PLAN

SHEET NO.
A1.1