
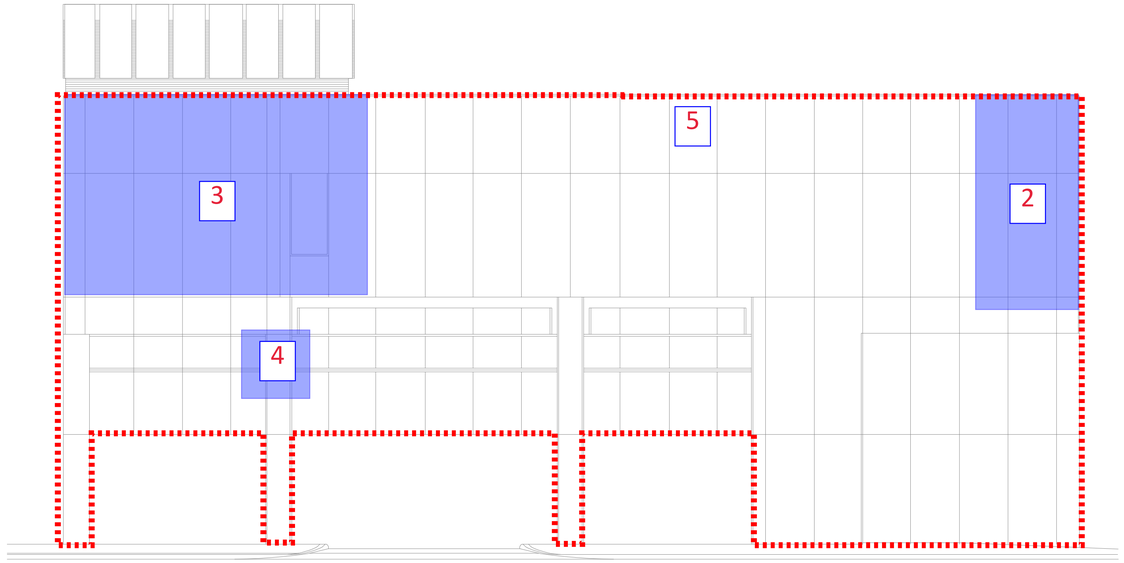


SOUTH ELEVATION

SCALE: 1/8"=1'-0"

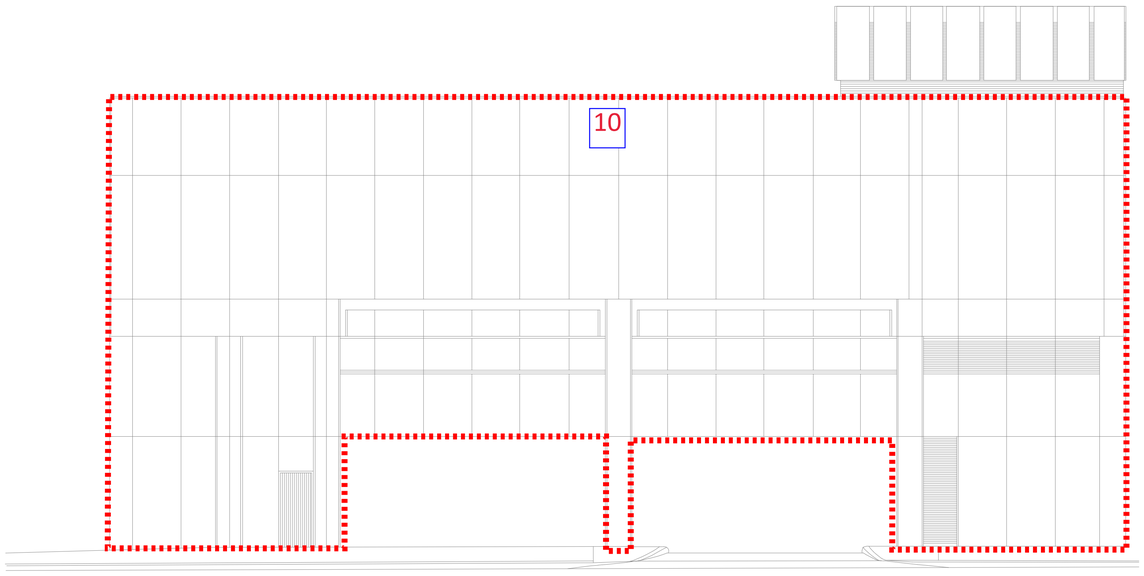

NORTH ELEVATION

SCALE: 1/8"=1'-0"

BY	DATE	DESCRIPTION	MARK
MTC	10/28/2021	FOR APPROVAL	A

R. ALAN HARRIS
License No. 35532
PROFESSIONAL ENGINEER
IN
CIVIL ENGINEERING
STATE OF LOUISIANA

CIVIL • STRUCTURAL
INDUSTRIAL • MARINE
CARUBBA ENGINEERING
3400 Hessmer Avenue
Metairie,LA 70002
Phone: 504.888.1490
www.carubbaengineering.com


LOUISIANA

NEW ORLEANS

TULANE UNIVERSITY


TULANE SCHOOL OF MEDICINE
1700 PERDIDO STREET
BUILDING ELEVATIONS

DRAWN	MLM
CHECKED	MTD
DATE	10/28/2021
CEI PROJECT NO.	2021-144
SHEET	S1.0

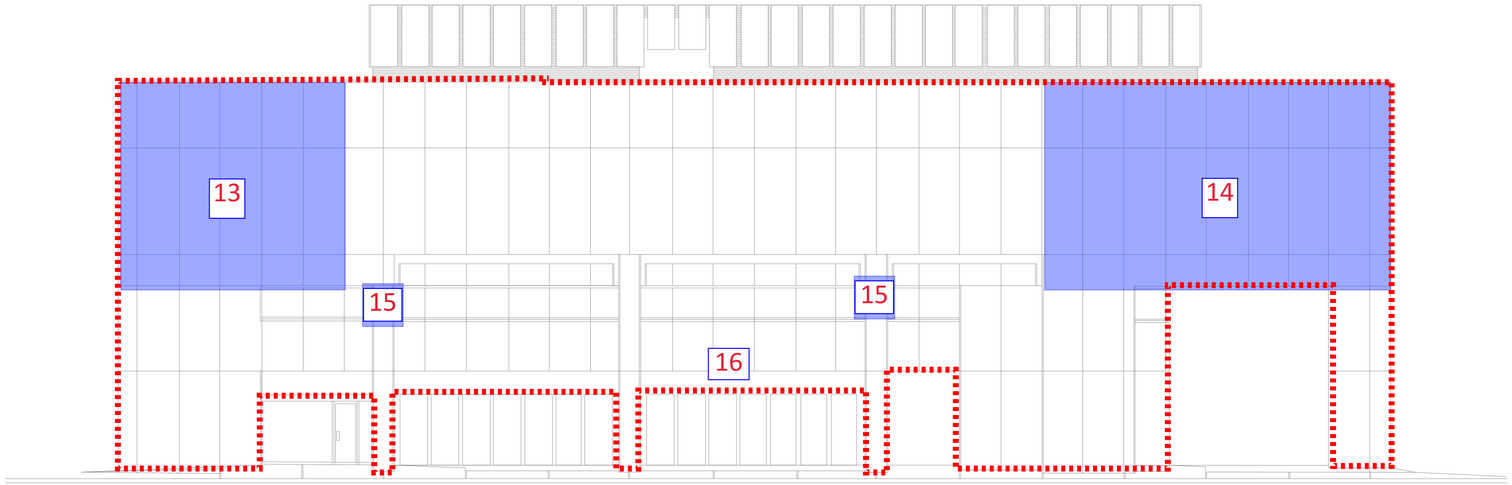

EAST ELEVATION

SCALE: 1/8"=1'-0"

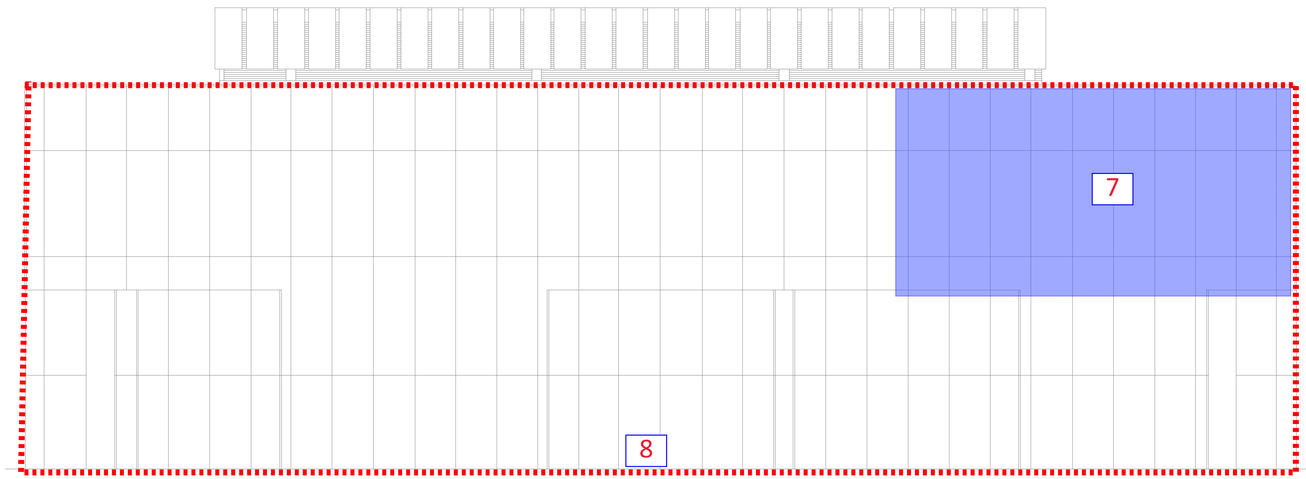

WEST ELEVATION

SCALE: 1/8"=1'-0"

MARK	DESCRIPTION	DATE	BY
A	FOR APPROVAL	10/28/2021	MTC


R. ALAN HARRIS
License No. 39532
PROFESSIONAL ENGINEER
IN
CIVIL ENGINEERING
STATE OF LOUISIANA

CIVIL • STRUCTURAL
INDUSTRIAL • MARINE
CARUBBA ENGINEERING
3400 Hessmer Avenue
Metairie,LA 70002
Phone: 504.888.1490
www.carubbaengineering.com

TULANE UNIVERSITY
NEW ORLEANS LOUISIANA

TULANE SCHOOL OF MEDICINE
1700 PERDIDO STREET
BUILDING ELEVATIONS

DRAWN	MLM
CHECKED	MTD
DATE	10/28/2021
CEI PROJECT NO.	2021-144
SHEET	S1.1

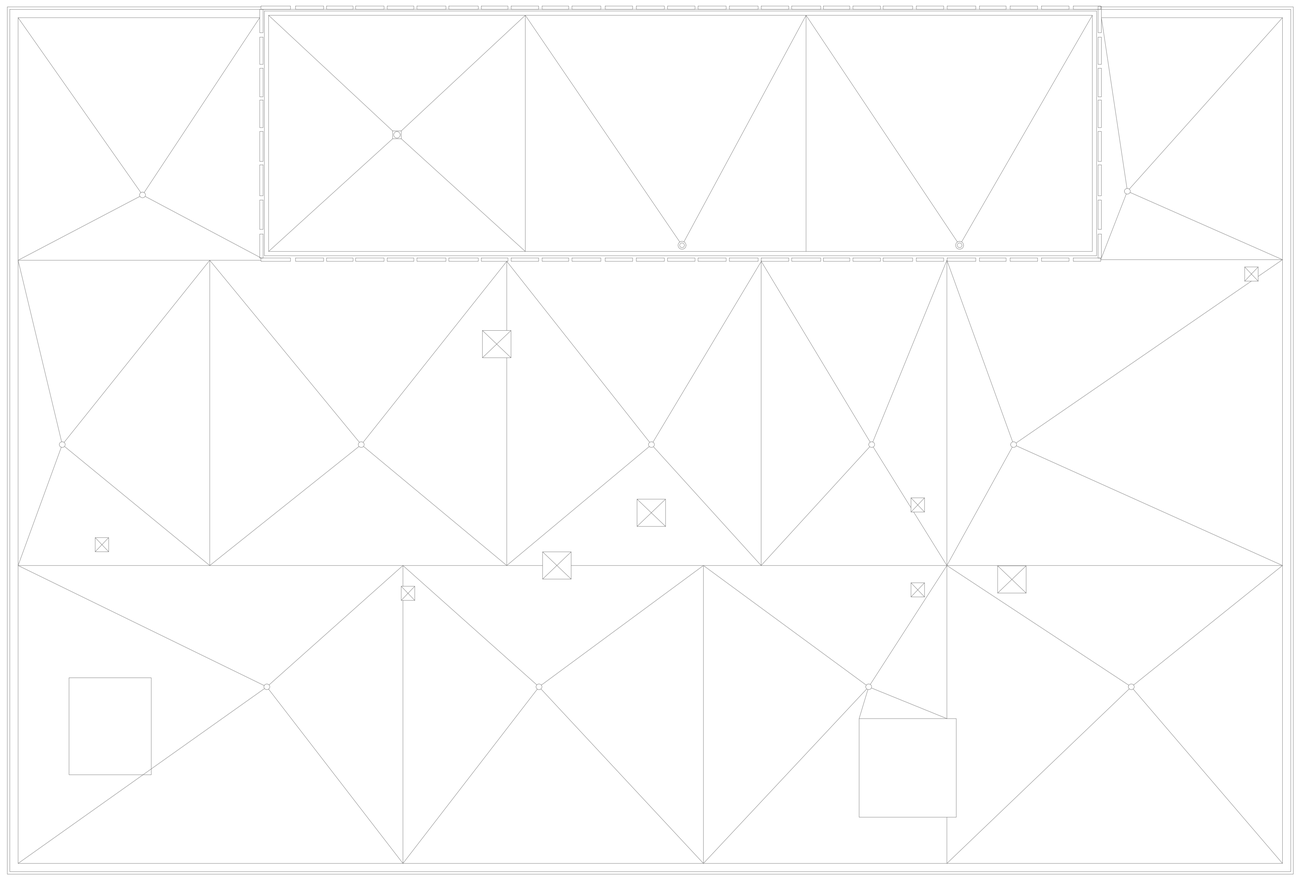

ROOF PLAN
SCALE: 1/8"=1'-0"

MARK	DESCRIPTION	DATE	BY
A	FOR APPROVAL	10/28/2021	MTC

R. ALAN HARRIS
License No. 39532
PROFESSIONAL ENGINEER
IN
CIVIL ENGINEERING
STATE OF LOUISIANA

CIVIL • STRUCTURAL
INDUSTRIAL • MARINE
CARUBBA ENGINEERING
3400 Hessmer Avenue
Metairie,LA 70002
Phone: 504.888.1490
www.carubbaengineering.com


LOUISIANA
NEW ORLEANS

TULANE UNIVERSITY


TULANE SCHOOL OF MEDICINE
1700 PERDIDO STREET
ROOF PLAN

DRAWN	MLM
CHECKED	MTD
DATE	10/28/2021
CEI PROJECT NO.	2021-144
SHEET	S1.2

1993 25 YEARS 2018 CARUBBA ENGINEERING STRUCTURAL

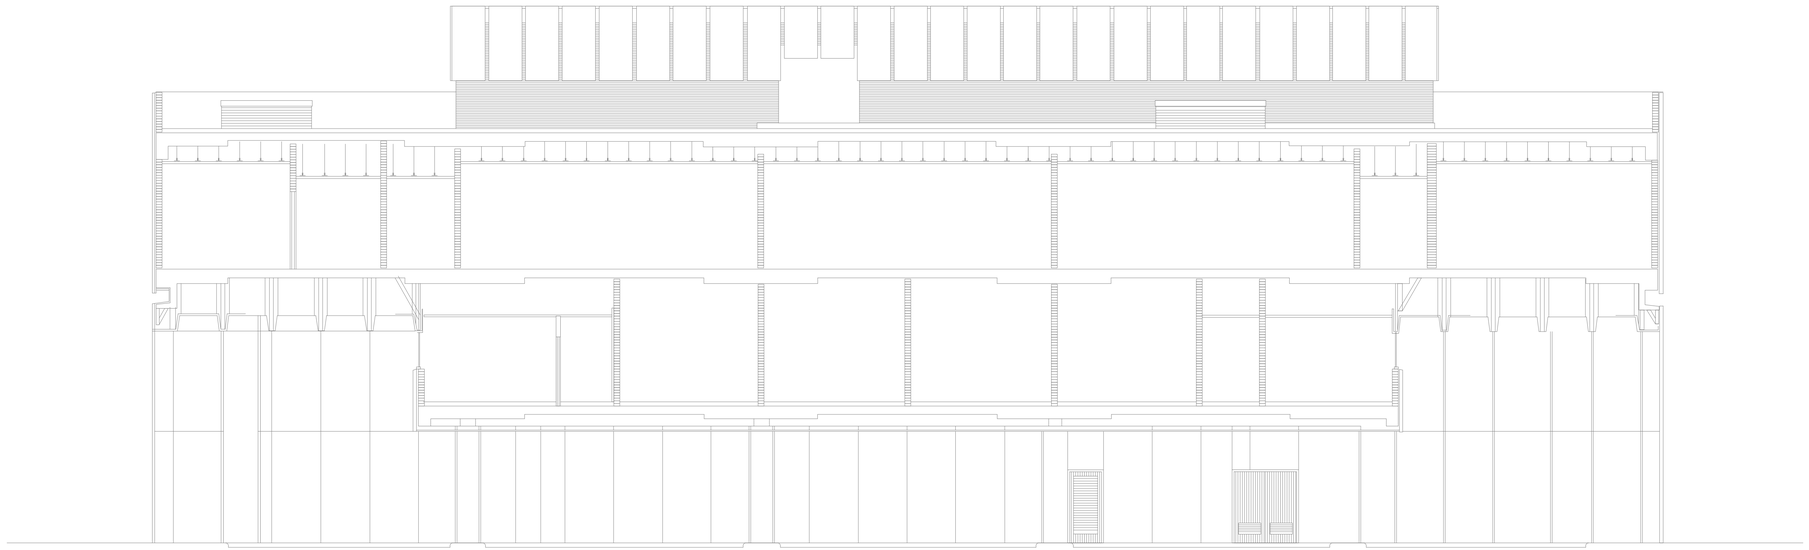

SECTION A
SCALE: 1/8" = 1'-0" S1.4|S1.3

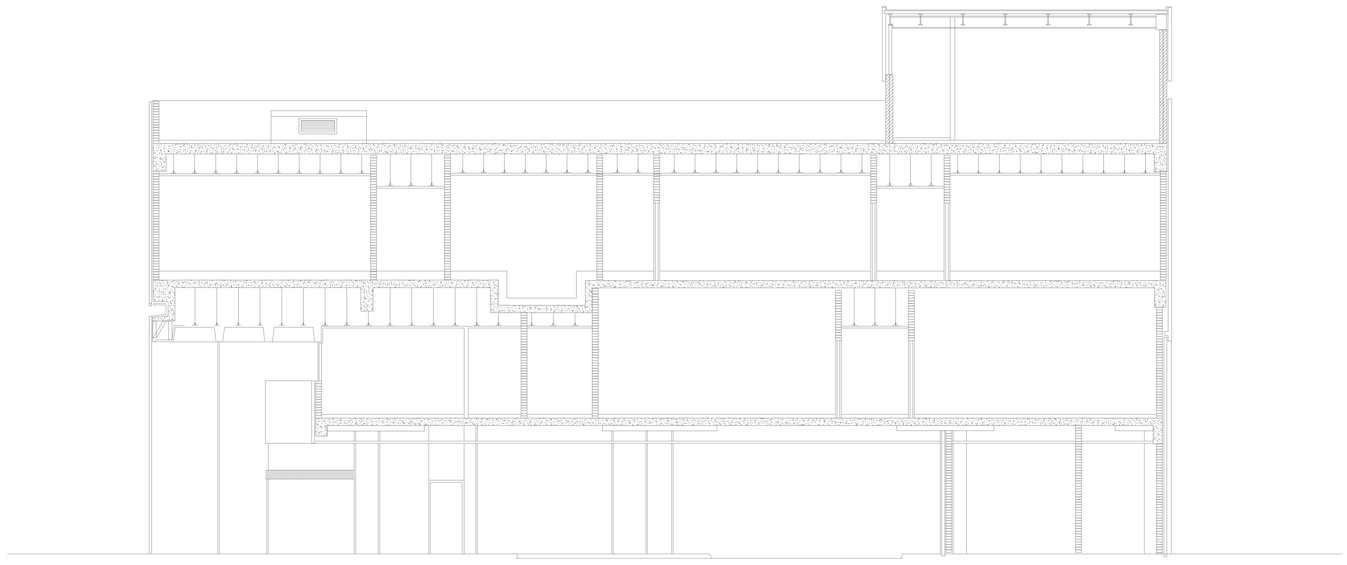

SECTION B
SCALE: 1/8" = 1'-0" S1.4|S1.3

BY	DATE	DESCRIPTION	MARK
MTC	10/28/2021	FOR APPROVAL	A

STATE OF LOUISIANA
R. ALAN HARRIS
License No. 39532
PROFESSIONAL ENGINEER
IN
CIVIL ENGINEERING


CIVIL • STRUCTURAL
INDUSTRIAL • MARINE
CARUBBA ENGINEERING
3400 Hessmer Avenue
Metairie,LA 70002
Phone: 504.888.1490
www.carubbaengineering.com

TULANE UNIVERSITY
NEW ORLEANS LOUISIANA

TULANE SCHOOL OF MEDICINE
1700 PERDIDO STREET
BUILDING SECTIONS

DRAWN	MLM
CHECKED	MTD
DATE	10/28/2021
CEI PROJECT NO.	2021-144
SHEET	S1.3

1993 25 YEARS 2018 CARUBBA ENGINEERING STRUCTURAL

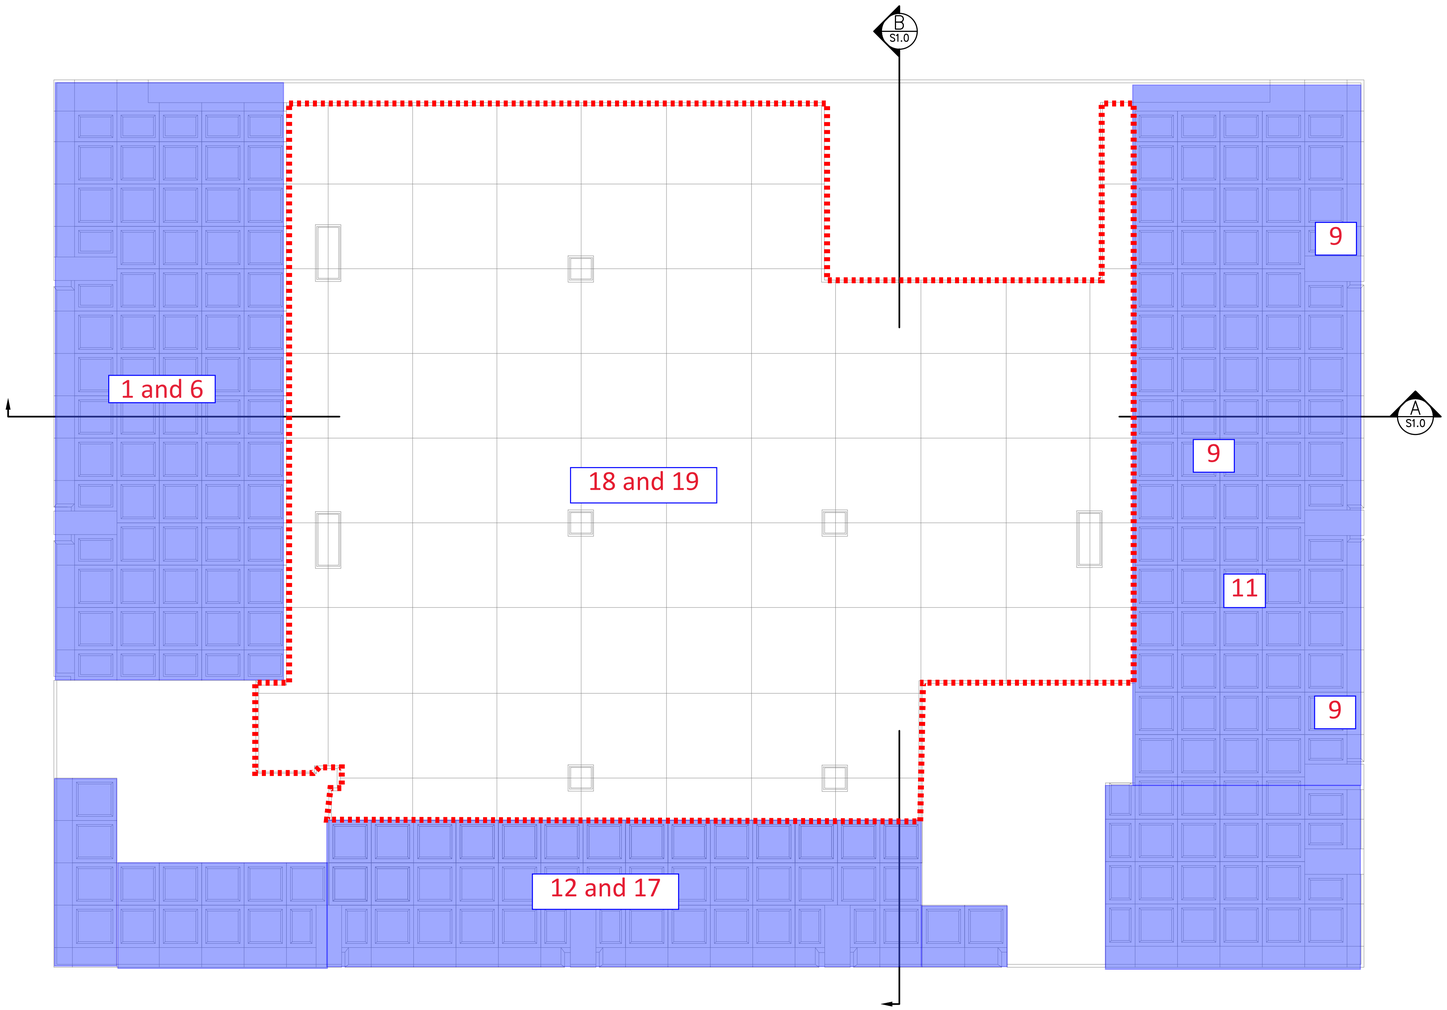

REFLECTED GROUND FLOOR CEILING PLAN

SCALE: 1/8"=1'-0"

MARK	DESCRIPTION	DATE	BY
A	FOR APPROVAL	10/28/2021	MTC

R. ALAN HARRIS
License No. 39532
PROFESSIONAL ENGINEER
IN
CIVIL ENGINEERING
STATE OF LOUISIANA

CIVIL • STRUCTURAL
INDUSTRIAL • MARINE
CARUBBA ENGINEERING
3400 Hessmer Avenue
Metairie,LA 70002
Phone: 504.888.1490
www.carubbaengineering.com

TULANE UNIVERSITY
NEW ORLEANS LOUISIANA

TULANE SCHOOL OF MEDICINE
1700 PERDIDO STREET
REFLECTED CEILING PLAN

DRAWN	MLM
CHECKED	MTD
DATE	10/28/2021
CEI PROJECT NO.	2021-144
SHEET	S1.4

1993 25th CARUBBA ENGINEERING 2018