
CYPRESS ENGINEERING

THESE PLANS HAVE BEEN PROPERLY EXAMINED BY THE UNDERSIGNED. I HAVE DETERMINED THAT THEY COMPLY WITH THE EXISTING STATE AND LOCAL BUILDING CODES FOR THE JURISDICTION IN WHICH THE RESIDENCE IS TO BE LOCATED (CHECK ALL THAT APPLY).

[X] STRUCTURAL
[ ] MECHANICAL
[ ] ELECTRICAL
[ ] PLUMBING

DALE AARON PHILLIPS
License No. 27408
PROFESSIONAL ENGINEER
2/19/22
CIVIL ENGINEERING

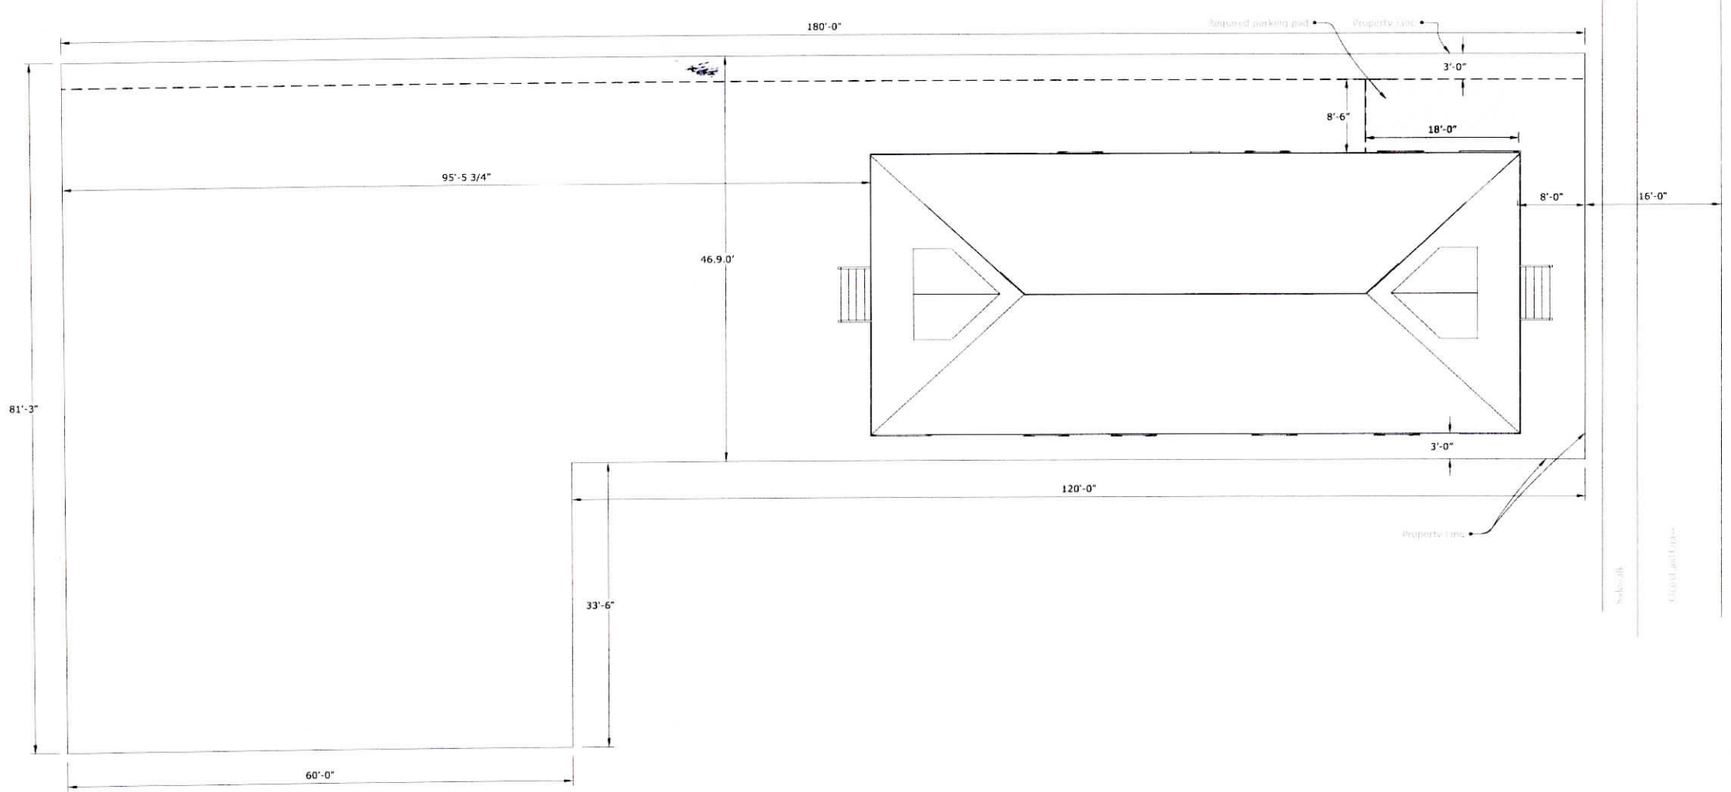

Roof / Site Plan
1/8" = 1'

Z i m p e l S t r e e t

01	a	**DRAWN BY** DM, JT **DESCRIPTION** Roof / Site Plan	**PROJECT NO.** 245.170 **PROJECT** 8215 Zimpel St.	**ISSUE** 05.05.22 **RE-ISSUE**	**CLIENT** Charlene and Thomas Quinlan	**Jet Design Build** New Orleans, La Tel: 504-237-0812


JET DESIGN BUILD

CYPRESS ENGINEERING

THESE PLANS HAVE BEEN PROPERLY EXAMINED BY THE UNDERSIGNED. I HAVE DETERMINED THAT THEY COMPLY WITH THE EXISTING STATE AND LOCAL BUILDING CODES FOR THE JURISDICTION IN WHICH THE RESIDENCE IS TO BE LOCATED (CHECK ALL THAT APPLY).


[X] STRUCTURAL
[ ] MECHANICAL
[ ] ELECTRICAL
[ ] PLUMBING

Attic Plan

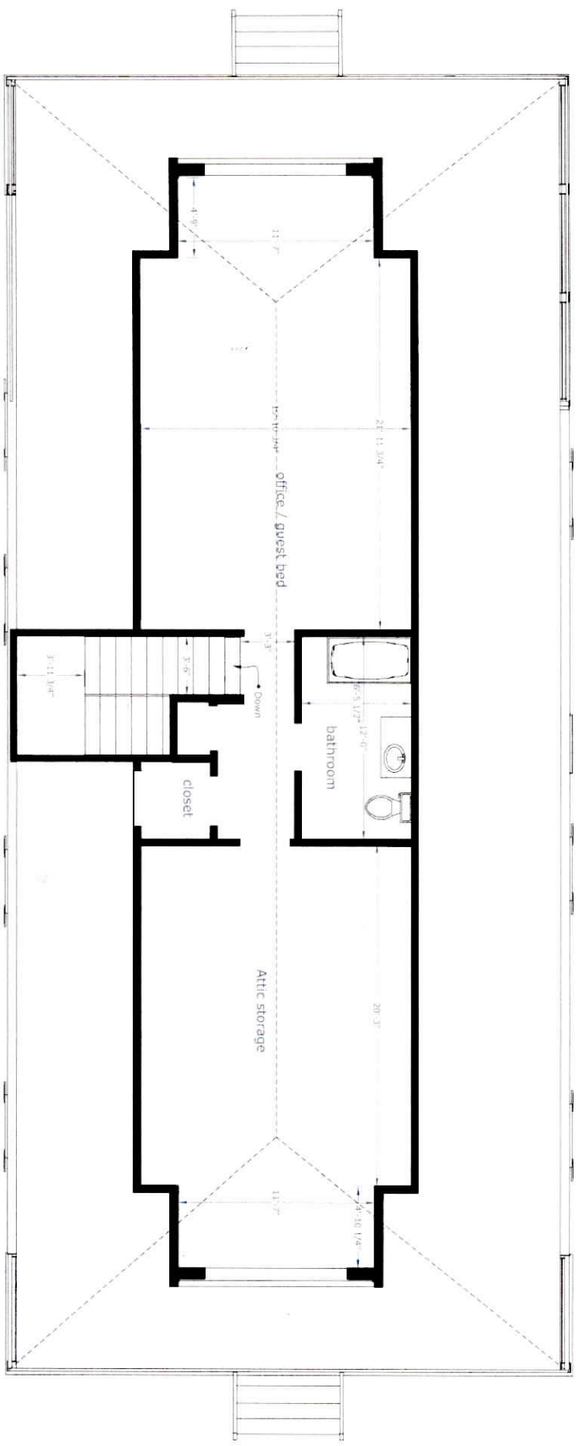

Second Floor Plan

First Floor Plan

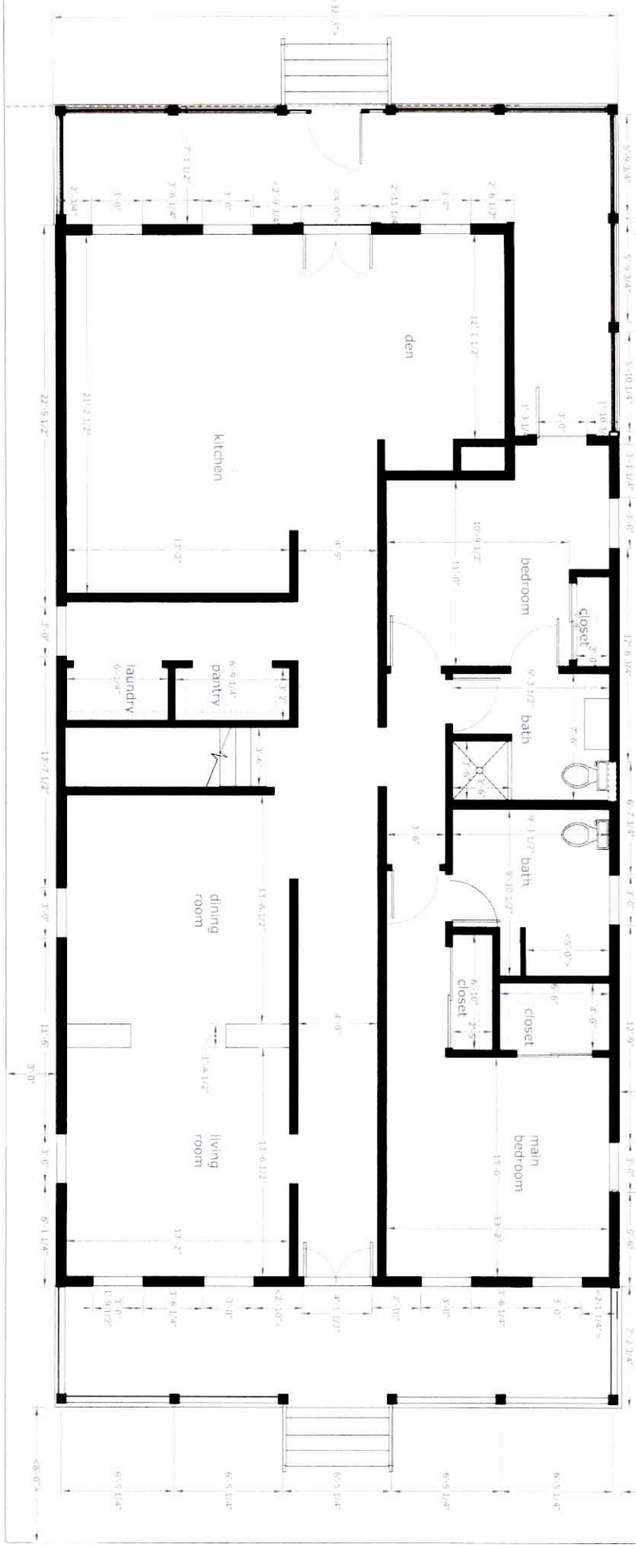

First Floor Plan

1/4" = 1'

Zimpel Street

02	a	**DRAWN BY** DM, JT **DESCRIPTION** First and Second Floor Plans	**PROJECT NO.** 245.170 **PROJECT** 8215 Zimpel St	**ISSUE** 05.05.22 **RE-ISSUE**	**CLIENT** Charlene & Thomas Quinlan	**Jet Design Build** New Orleans, La Tel: 504-237-0812

JET DESIGN BUILD

CYPRESS ENGINEERING

THESE PLANS HAVE BEEN PROPERLY EXAMINED BY THE UNDERSIGNED. I HAVE DETERMINED THAT THEY COMPLY WITH THE EXISTING STATE AND LOCAL BUILDING CODES FOR THE JURISDICTION IN WHICH THE RESIDENCE IS TO BE LOCATED (CHECK ALL THAT APPLY).

[X] STRUCTURAL
[ ] MECHANICAL
[ ] ELECTRICAL
[ ] PLUMBING

STATE OF LOUISIANA
DALE AARON PHILLIPS
License No. 27408
PROFESSIONAL ENGINEER
CIVIL ENGINEERING
9/19/22



Rear Elevation



Front Elevation

3/8" = 1'

JET DESIGN BUILD

Jet Design Build
New Orleans, La
Tel: 504-237-0812

CLIENT
Charlene & Thomas Quinlan

ISSUE
05.05.22

RE-ISSUE

PROJECT NO.
245.170

PROJECT
8215 Zimpel St

DRAWN BY
DM, JT

DESCRIPTION
Front and Rear Elevations

a


03

CYPRESS ENGINEERING


THESE PLANS HAVE BEEN PROPERLY EXAMINED BY THE UNDERSIGNED. I HAVE DETERMINED THAT THEY COMPLY WITH THE EXISTING STATE AND LOCAL BUILDING CODES FOR THE JURISDICTION IN WHICH THE RESIDENCE IS TO BE LOCATED (CHECK ALL THAT APPLY).

[X] STRUCTURAL
[ ] MECHANICAL
[ ] ELECTRICAL
[ ] PLUMBING

STATE OF LOUISIANA
BLAKE AARON PHILLIPS
License No. 27408
PROFESSIONAL ENGINEER
CYPRESS ENGINEERING
5/12/22

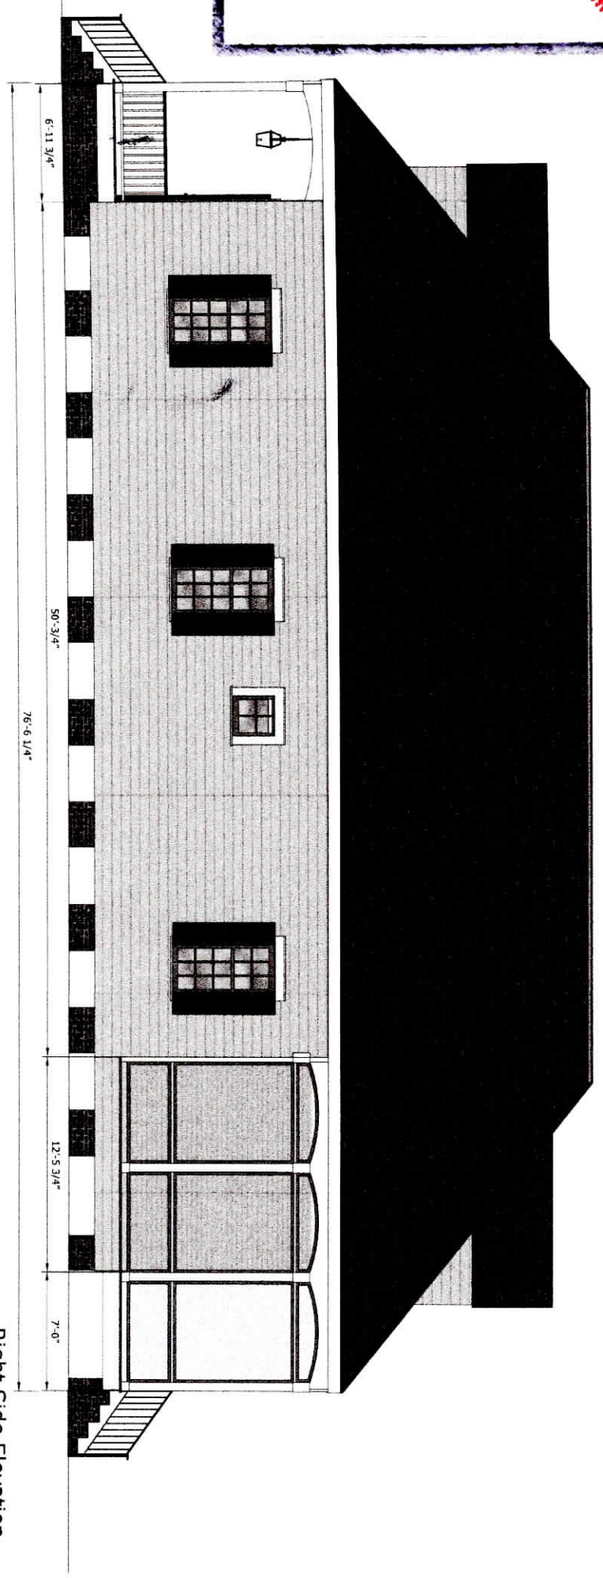

Right Side Elevation
1/4" = 1'

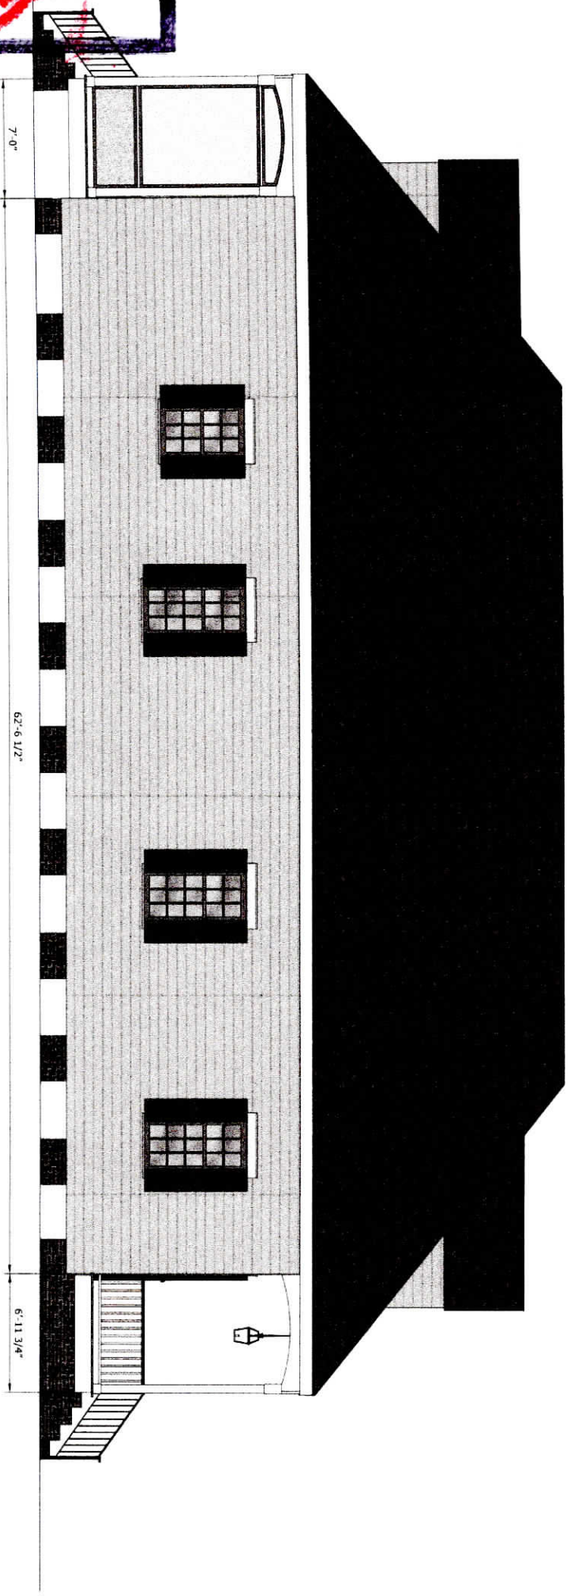

Left Side Elevation

04 a

DRAWN BY DM, JT

DESCRIPTION Side Elevations

PROJECT NO. 245.170

PROJECT 8215 Zimpel St

ISSUE 05.05.22

RE-ISSUE

CLIENT Charlene & Thomas Quinlan

Jet Design Build
New Orleans, La
Tel: 504-237-0812

JET DESIGN BUILD