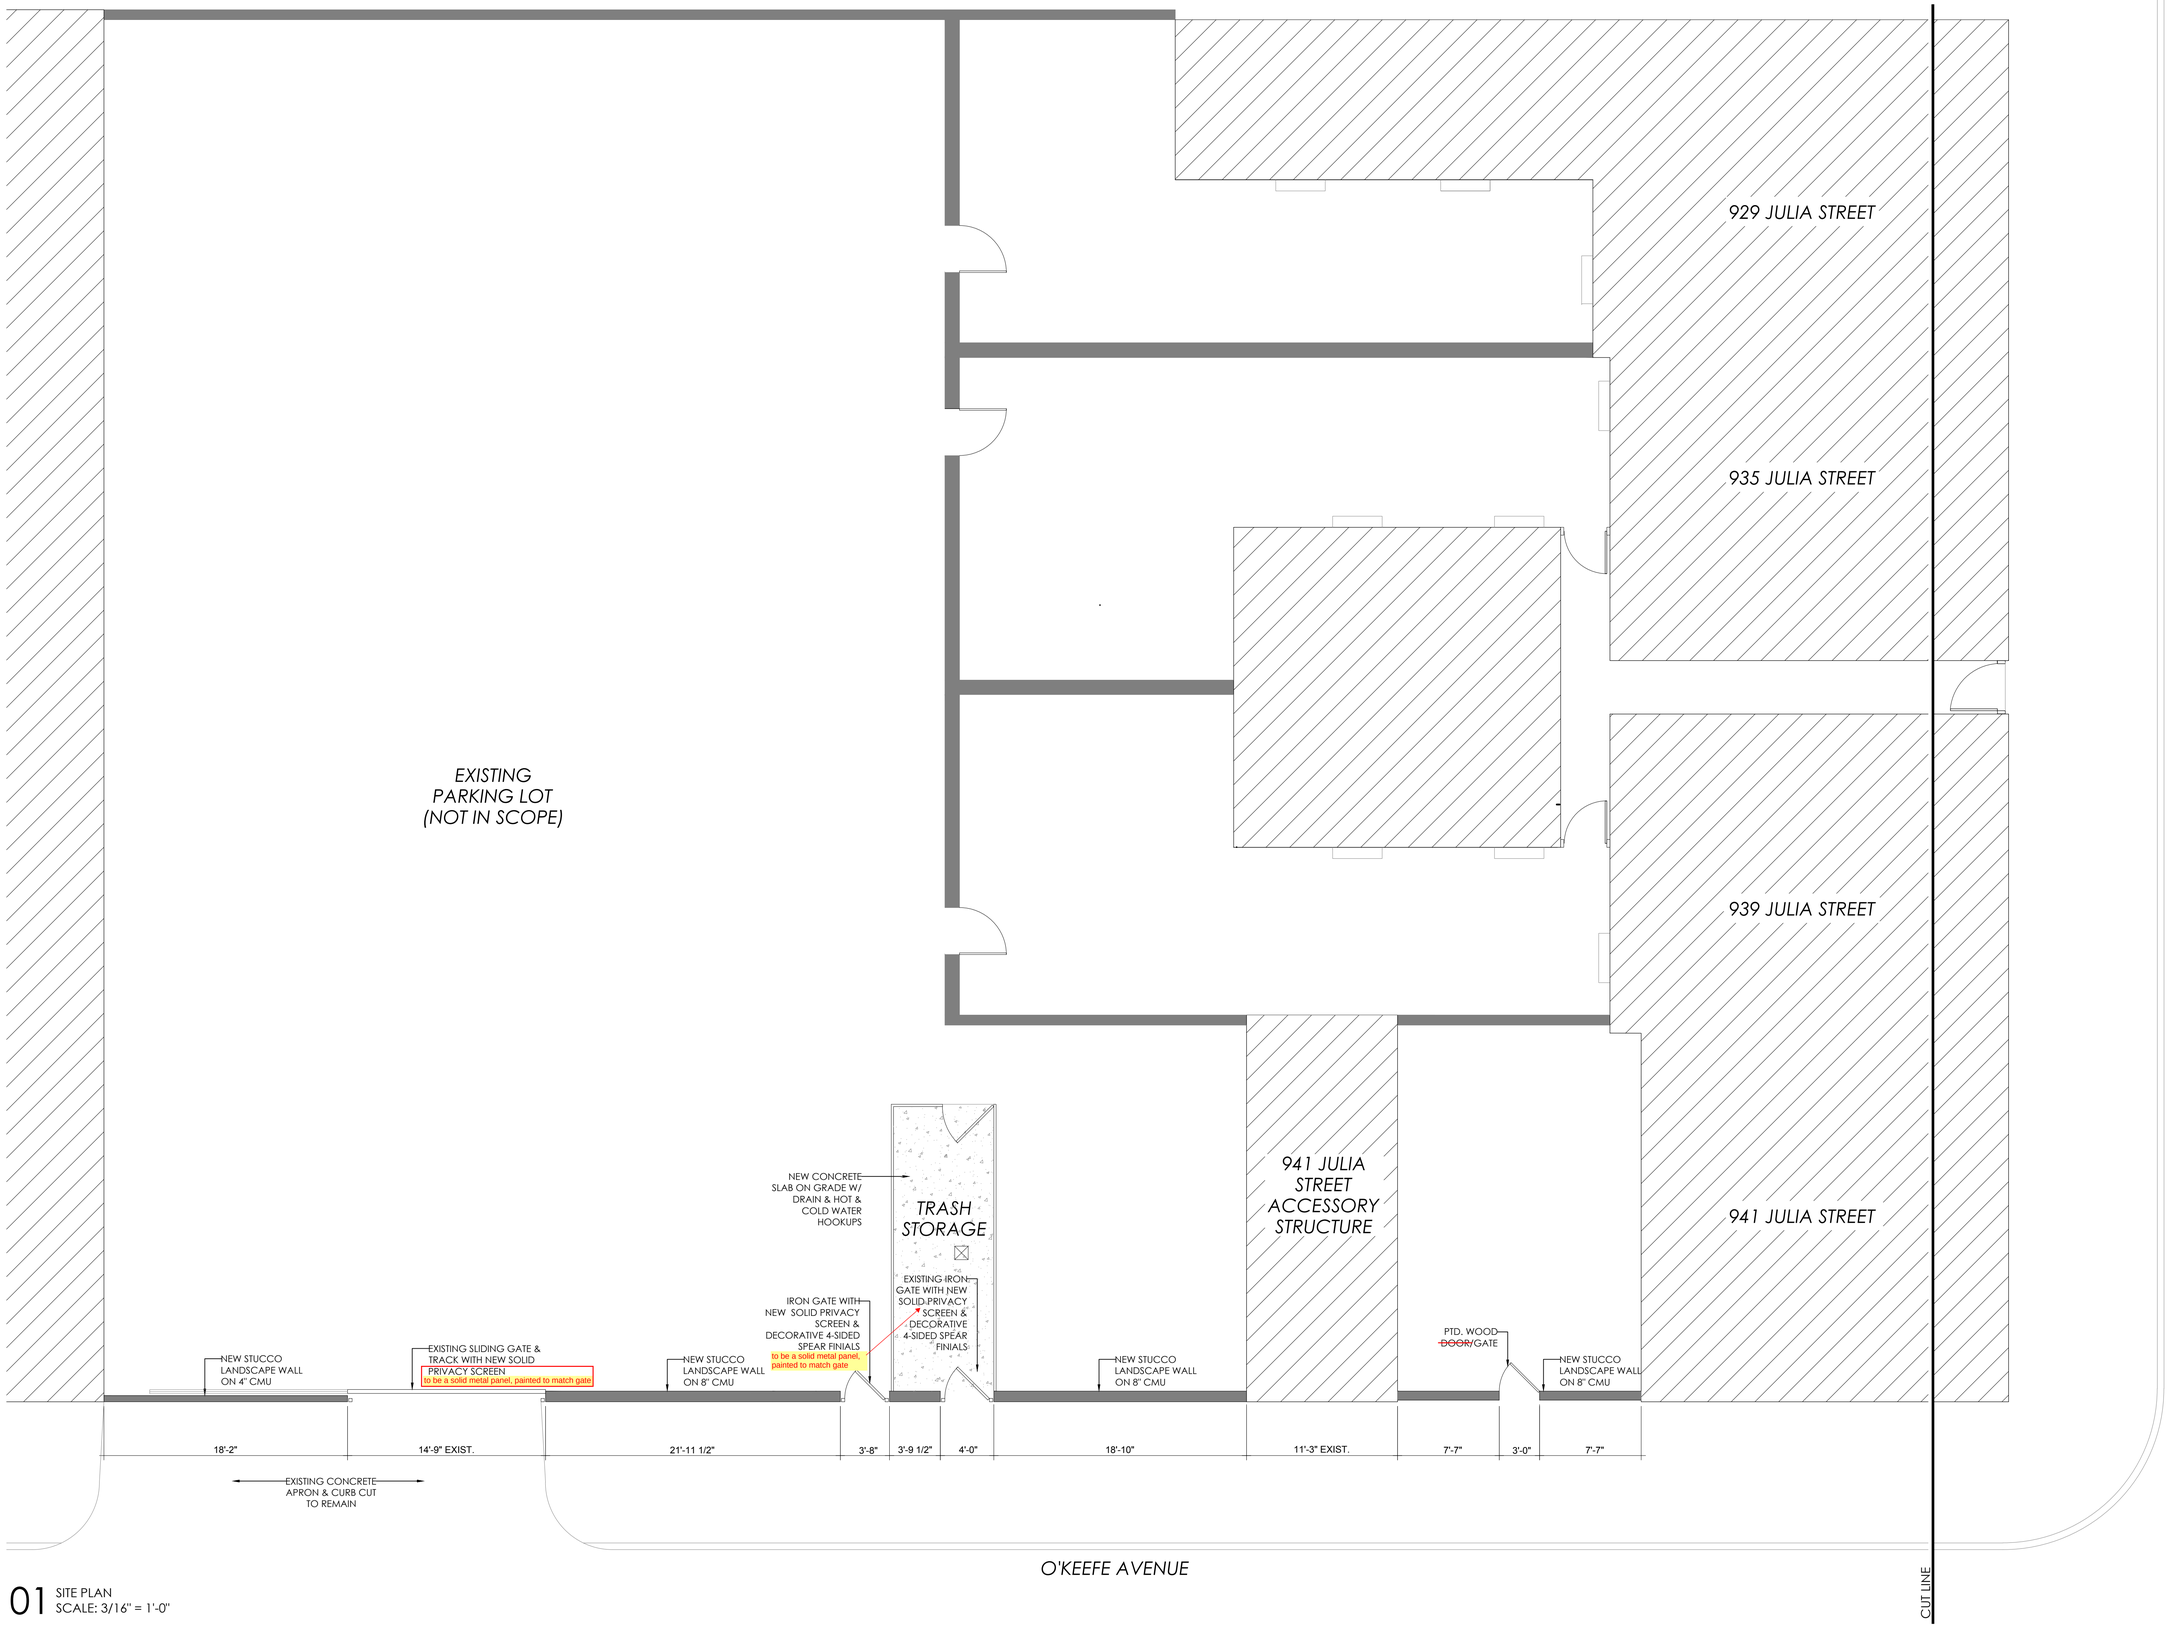

01 SITE PLAN
SCALE: 3/16" = 1'-0"

ARCHETYPE

REVISIONS

No.	Date	Scope

HADRIAN PROPERTIES
742-748 O'Keefe Avenue
New Orleans, Louisiana 70113

SEAL:

LACEY WOTRING
Reg. No. 7811
STATE OF LOUISIANA
REGISTERED ARCHITECT

ISSUE DATE:
AUGUST 17, 2022

DRAWING TITLE:
SITE PLAN

DRAWING NUMBER:
A0.2

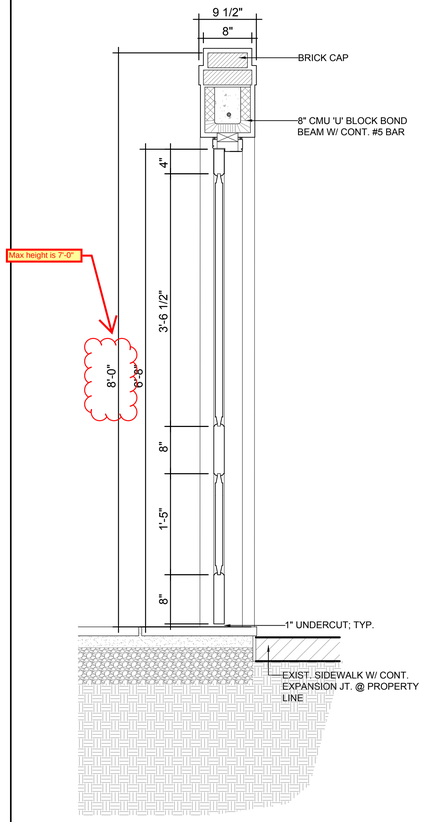

02 LANDSCAPE WALL SECTION
SCALE: 1" = 1'-0"

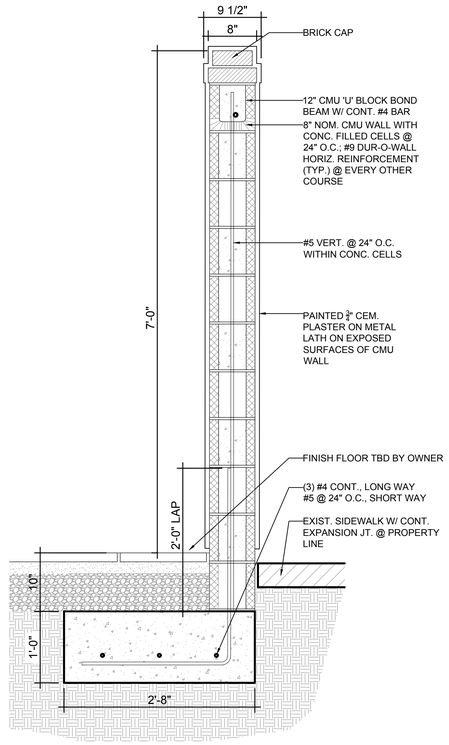

03 LANDSCAPE WALL SECTION
SCALE: 1" = 1'-0"

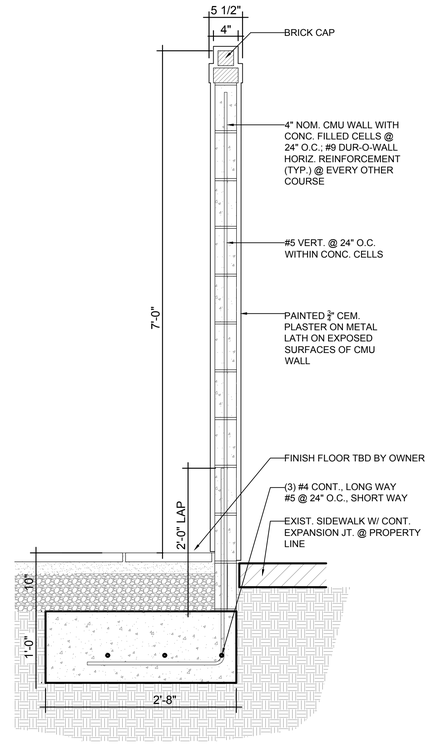

04 LANDSCAPE WALL SECTION
SCALE: 1" = 1'-0"

Previously existing vertical wood gate

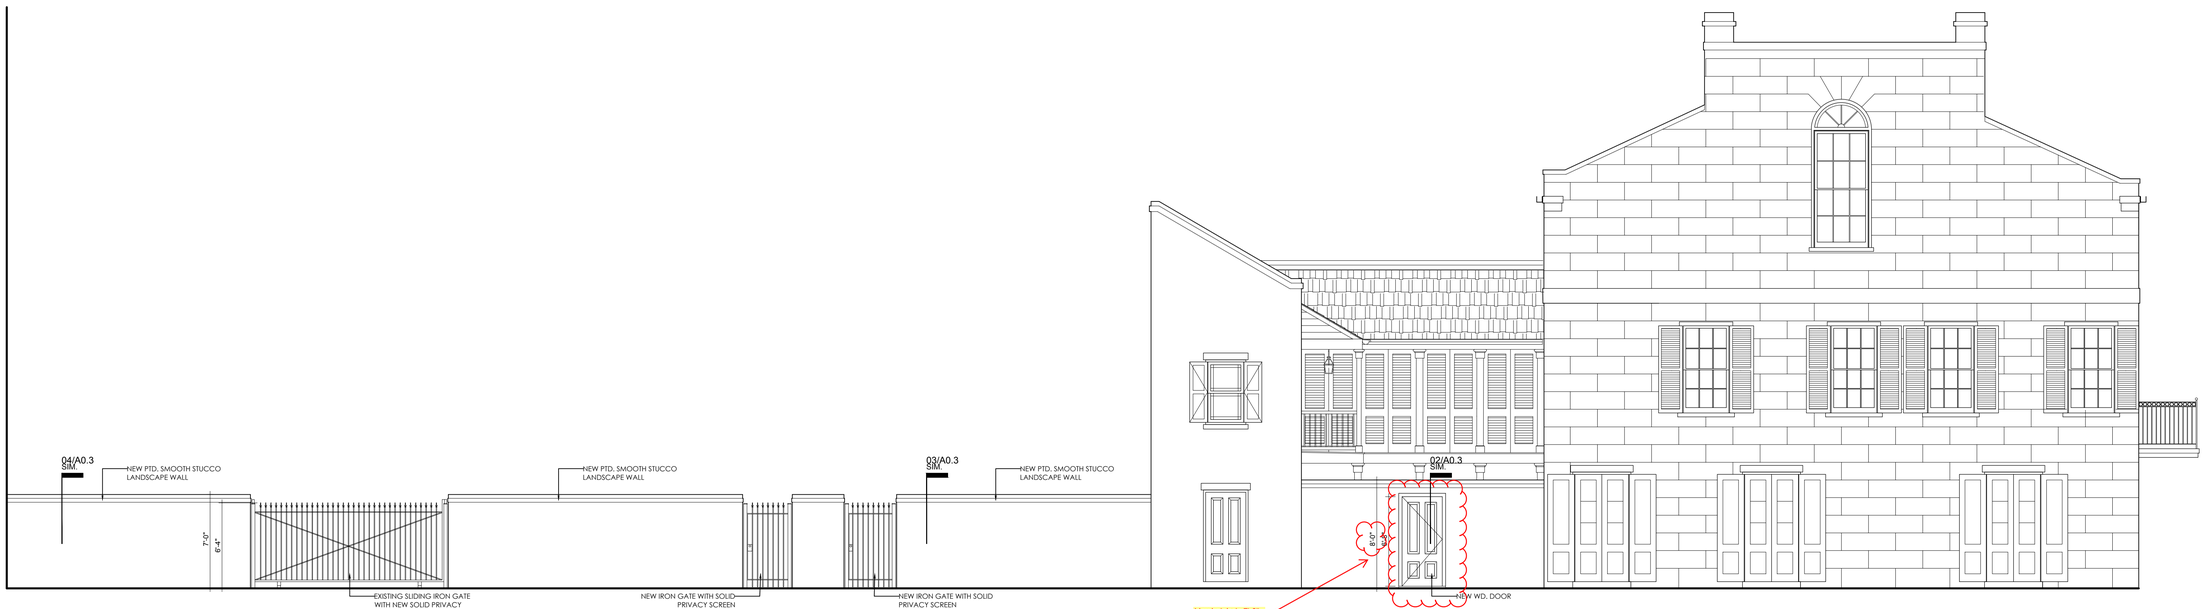

01 O'KEEFE AVENUE ELEVATION
SCALE: 3/16" = 1'-0"

ARCHETYPE

REVISIONS

No.	Date	Scope

HADRIAN PROPERTIES
742-748 O'Keefe Avenue
New Orleans, Louisiana 70113

SEAL:

LACEY WOTRING
NUMBER 34,744
STATE OF LOUISIANA
REGISTERED ARCHITECT

ISSUE DATE:
AUGUST 17, 2022

DRAWING TITLE:
O'KEEFE AVE. ELEVATION
& FENCE DETAILS

DRAWING NUMBER:
A0.3