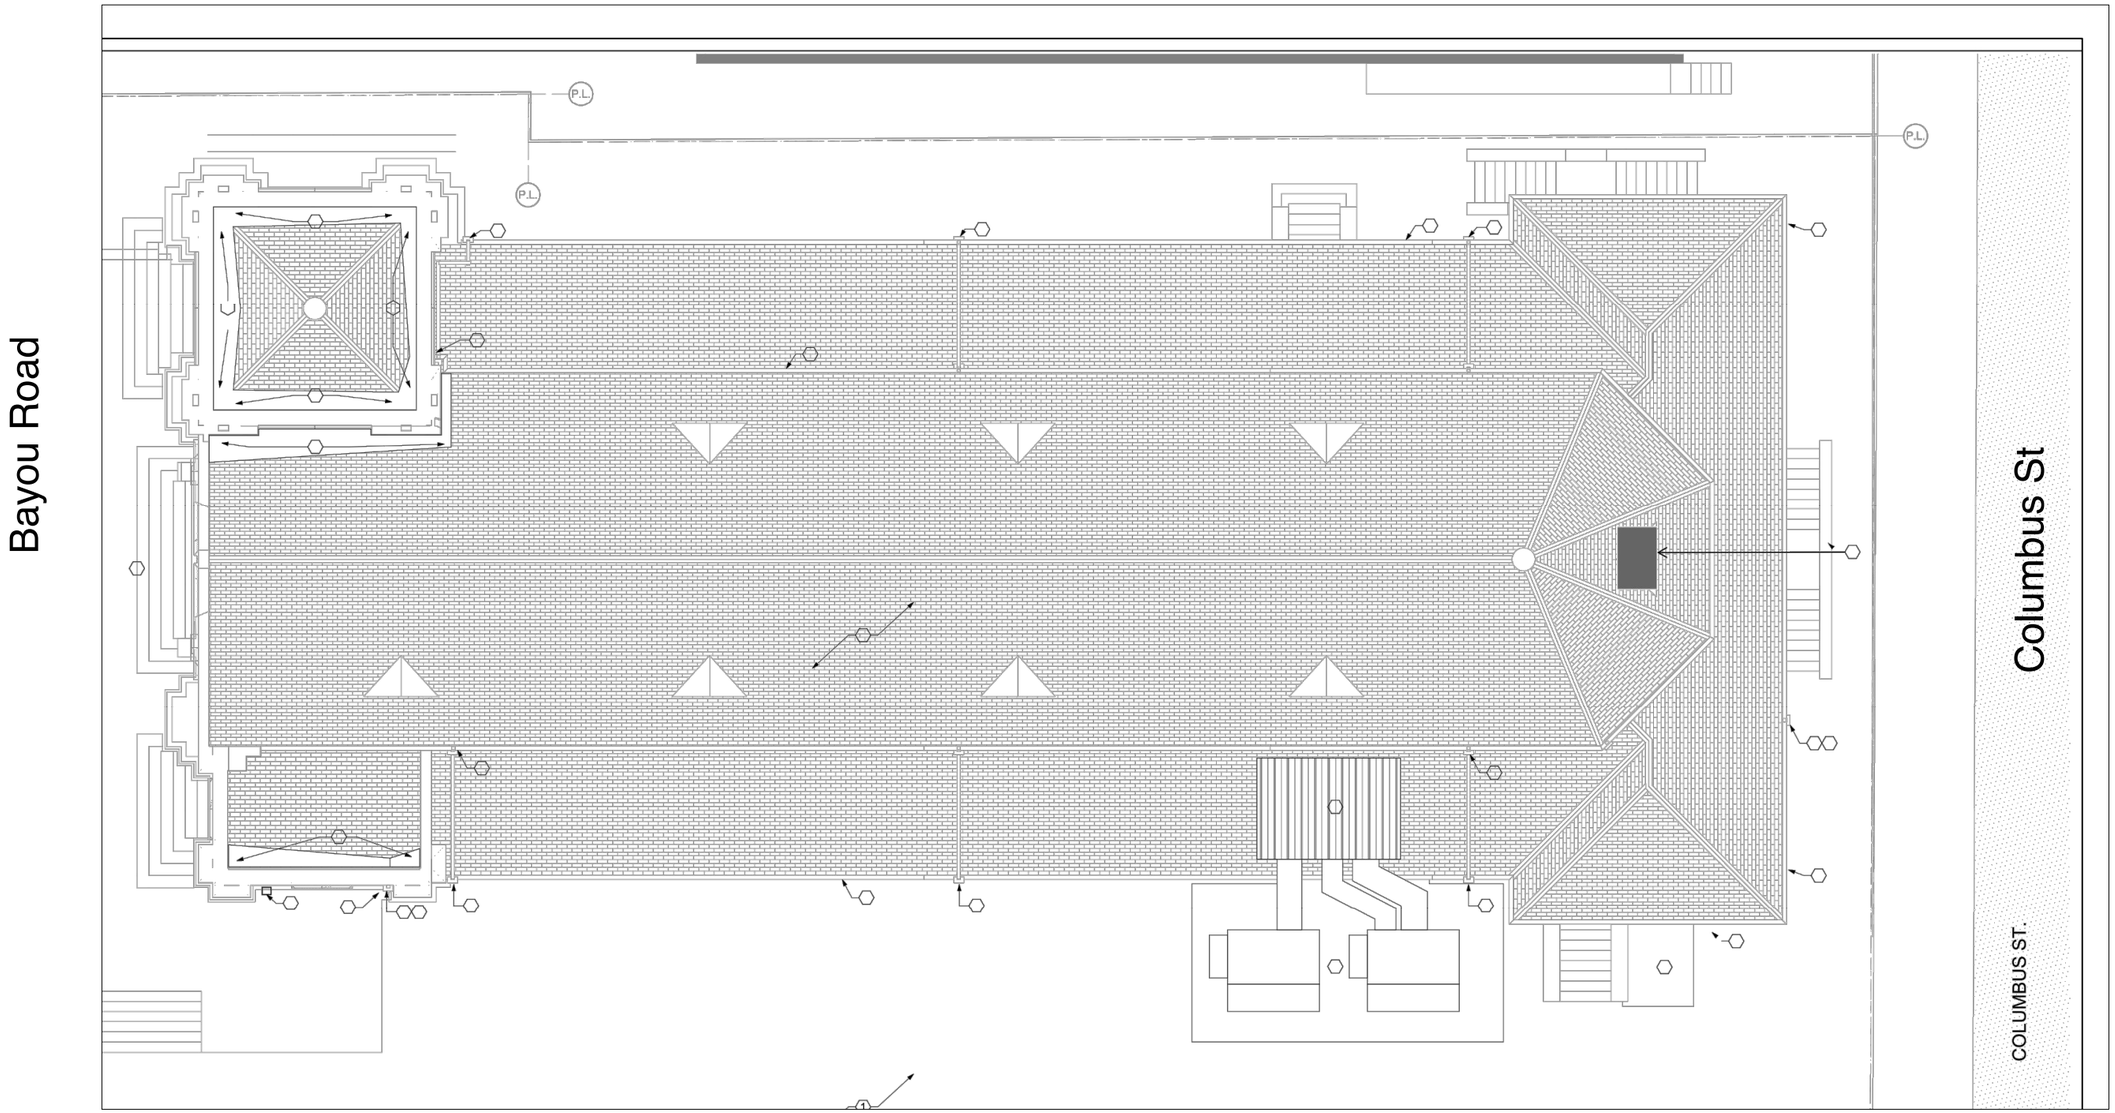

Reroof

1. Remove existing slate roofing matierials, maintaing all vee caps, vents and accessories
2. Remove rear metal exhaust cap
3. Repair any decking
4. Apply Peel & Stick moisture barrier
5. Apply new Spanish Slate roof tile system
6. New Gutters, Downspouts and flashing to matchexisting.
7. New Lighting protection system to match existing

HISTORIC DISTRICT LANDMARKS COMMISSION
09-06
Wyler
22
APPROVED

2541 Bayou Road
New Orleans, LA
70117

REVISIONS

A-1