
Al Sanchez Construction LLC
4950 Meuse street
Metairie, LA 70001
(504) 488-3665

Sidney Beaulieau
4514 Bienville street
New Orleans, LA 70119
(504) 702-9644

Foundation Diagram

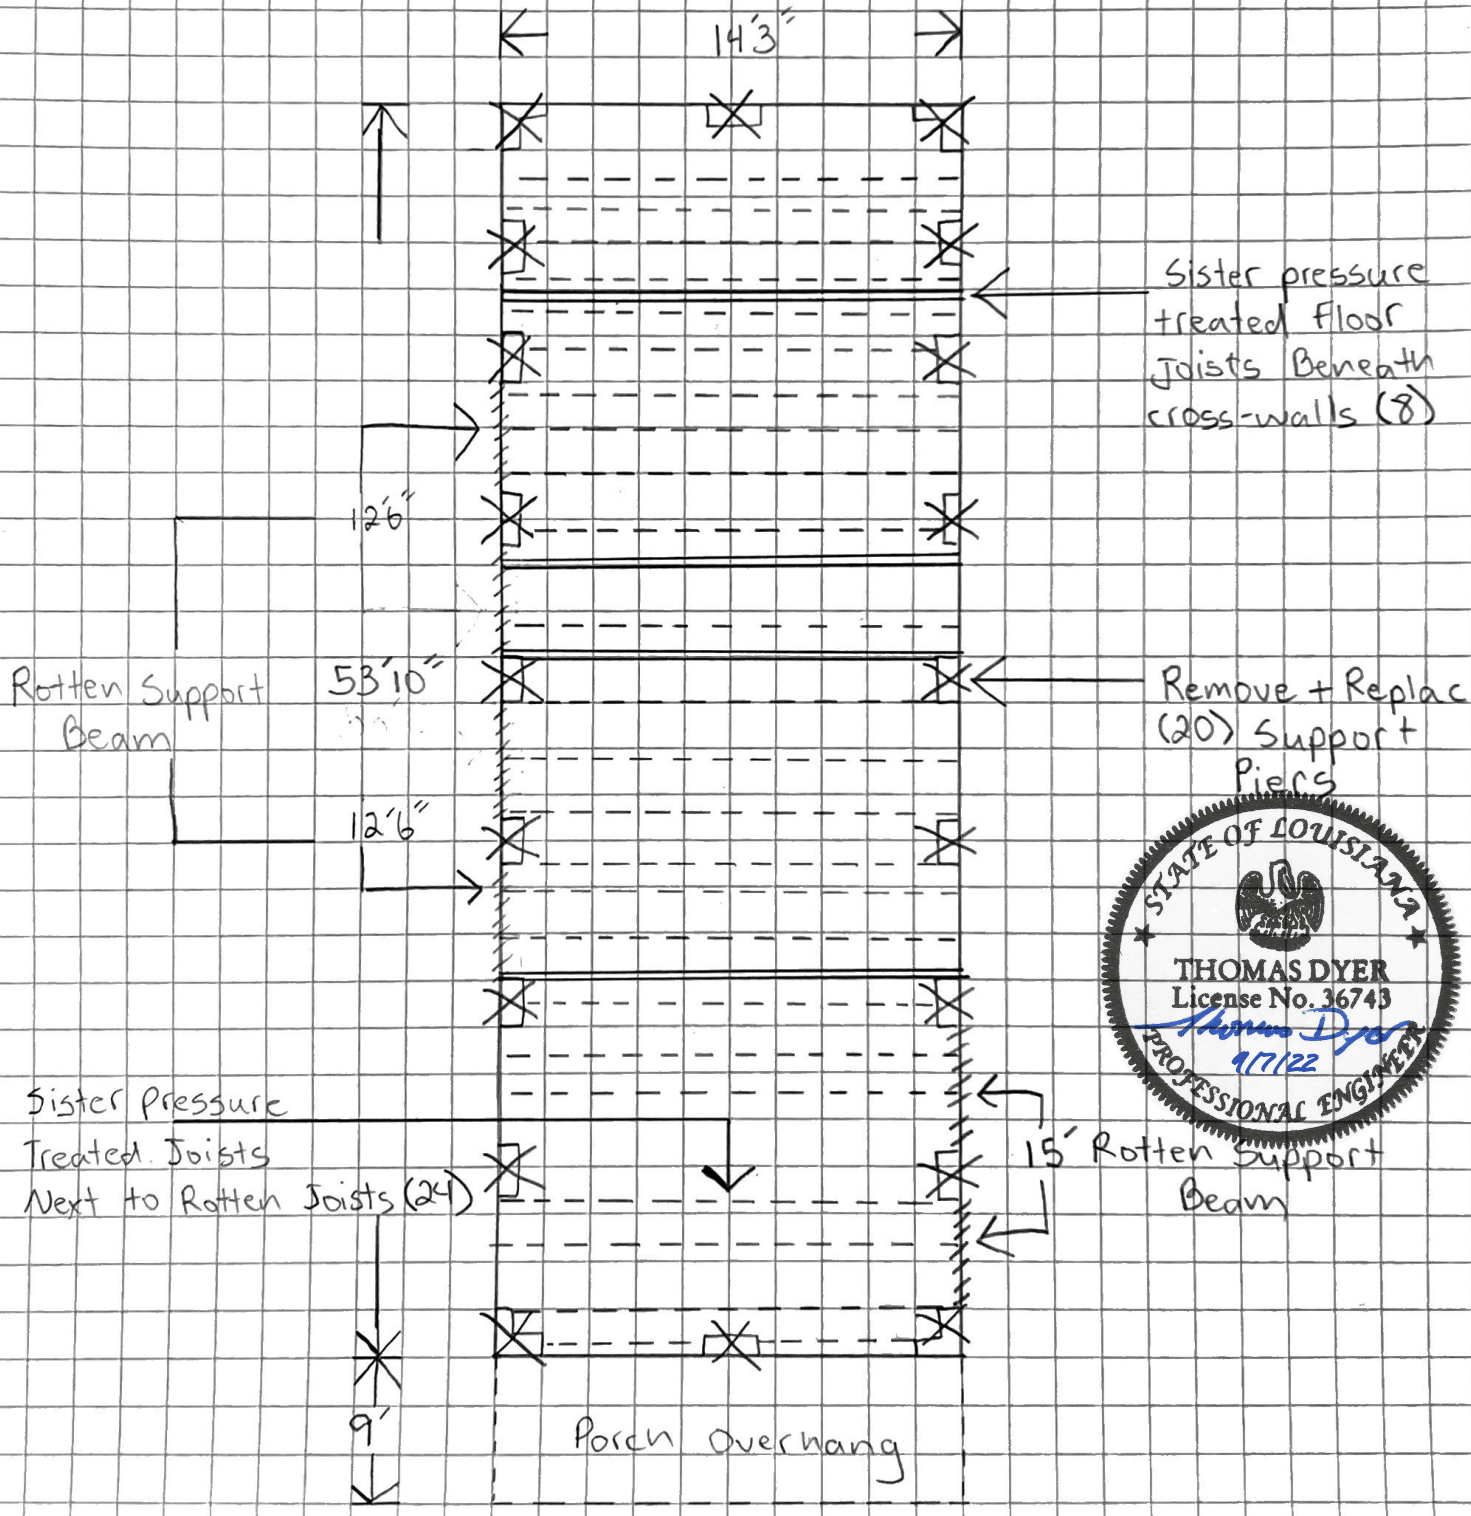

STATE OF LOUISIANA
THOMAS DYER
License No. 36743
Thomas Dyer
9/7/22
PROFESSIONAL ENGINEER