Lackey's Outdoor Living
21175 Hwy 36
Covington, Louisiana 70433

Customer Proposal

Prepared for:

Patrick English
16 Swallow St
New Orleans, Louisiana 70124

Prepared by:

Chris Lackey
(504) 975-3779
lackeysoutdoorliving@gmail.com
https://struxureoutdoor.com/neworleans

Lackey's Outdoor Living
21175 Hwy 36
Covington, Louisiana 70433
Phone: (504) 975-3779

Date	Proposal
09/07/2022	PERGOLA

Sales Rep

Chris Lackey
Phone: (504) 975-3779
Email: lackeysoutdoorliving@gmail.com

Customer Proposal


Patrick English
16 Swallow St
New Orleans, Louisiana 70124

Included

Product		Description	Quantity	Unit
Residential StruXure Pivot 12' Louver Width 11' Length (Per Zone)		Includes: 2" x 8" Beams with Patented Beam Connector, Patented 6" Interlocking Louvers, StruXure Gutters, Pivot Bars, Pivot Caps, Track Bars, Pivot Pins, Track Pins, 1" SS Screws, Pivot Bar Screws, Push Nuts, Nylon Washers, and Caulk.	2	ea
Posts 6x6 Post 10' Height		Please specify exact length:	3	ea
Residential StruXure Pivot 12' Louver Width 20' Length (Per Zone)		Includes: 2" x 8" Beams with Patented Beam Connector, Patented 6" Interlocking Louvers, StruXure Gutters, Pivot Bars, Pivot Caps, Track Bars, Pivot Pins, Track Pins, 1" SS Screws, Pivot Bar Screws, Push Nuts, Nylon Washers, and Caulk.	1	ea
Shipping from Dahlonega, GA 3 Zones		Fabricated system as specified with components wrapped and protected for shipment from our manufacturing facility in Dahlonega, GA.	1	ea
Labor StruXure Pivot Installation		Installation of StruXure Pivot System as specified.	528	sqft

Total	$24,074.82
Deposit (10%)	$2,407.48
Field Measure Draw (40%)	$9,629.93
Commencement Draw (40%)	$9,629.93
Substantial Completion (10%)	$2,407.48

LA One Call™
CALL BEFORE YOU DIG
1-800-272-3020

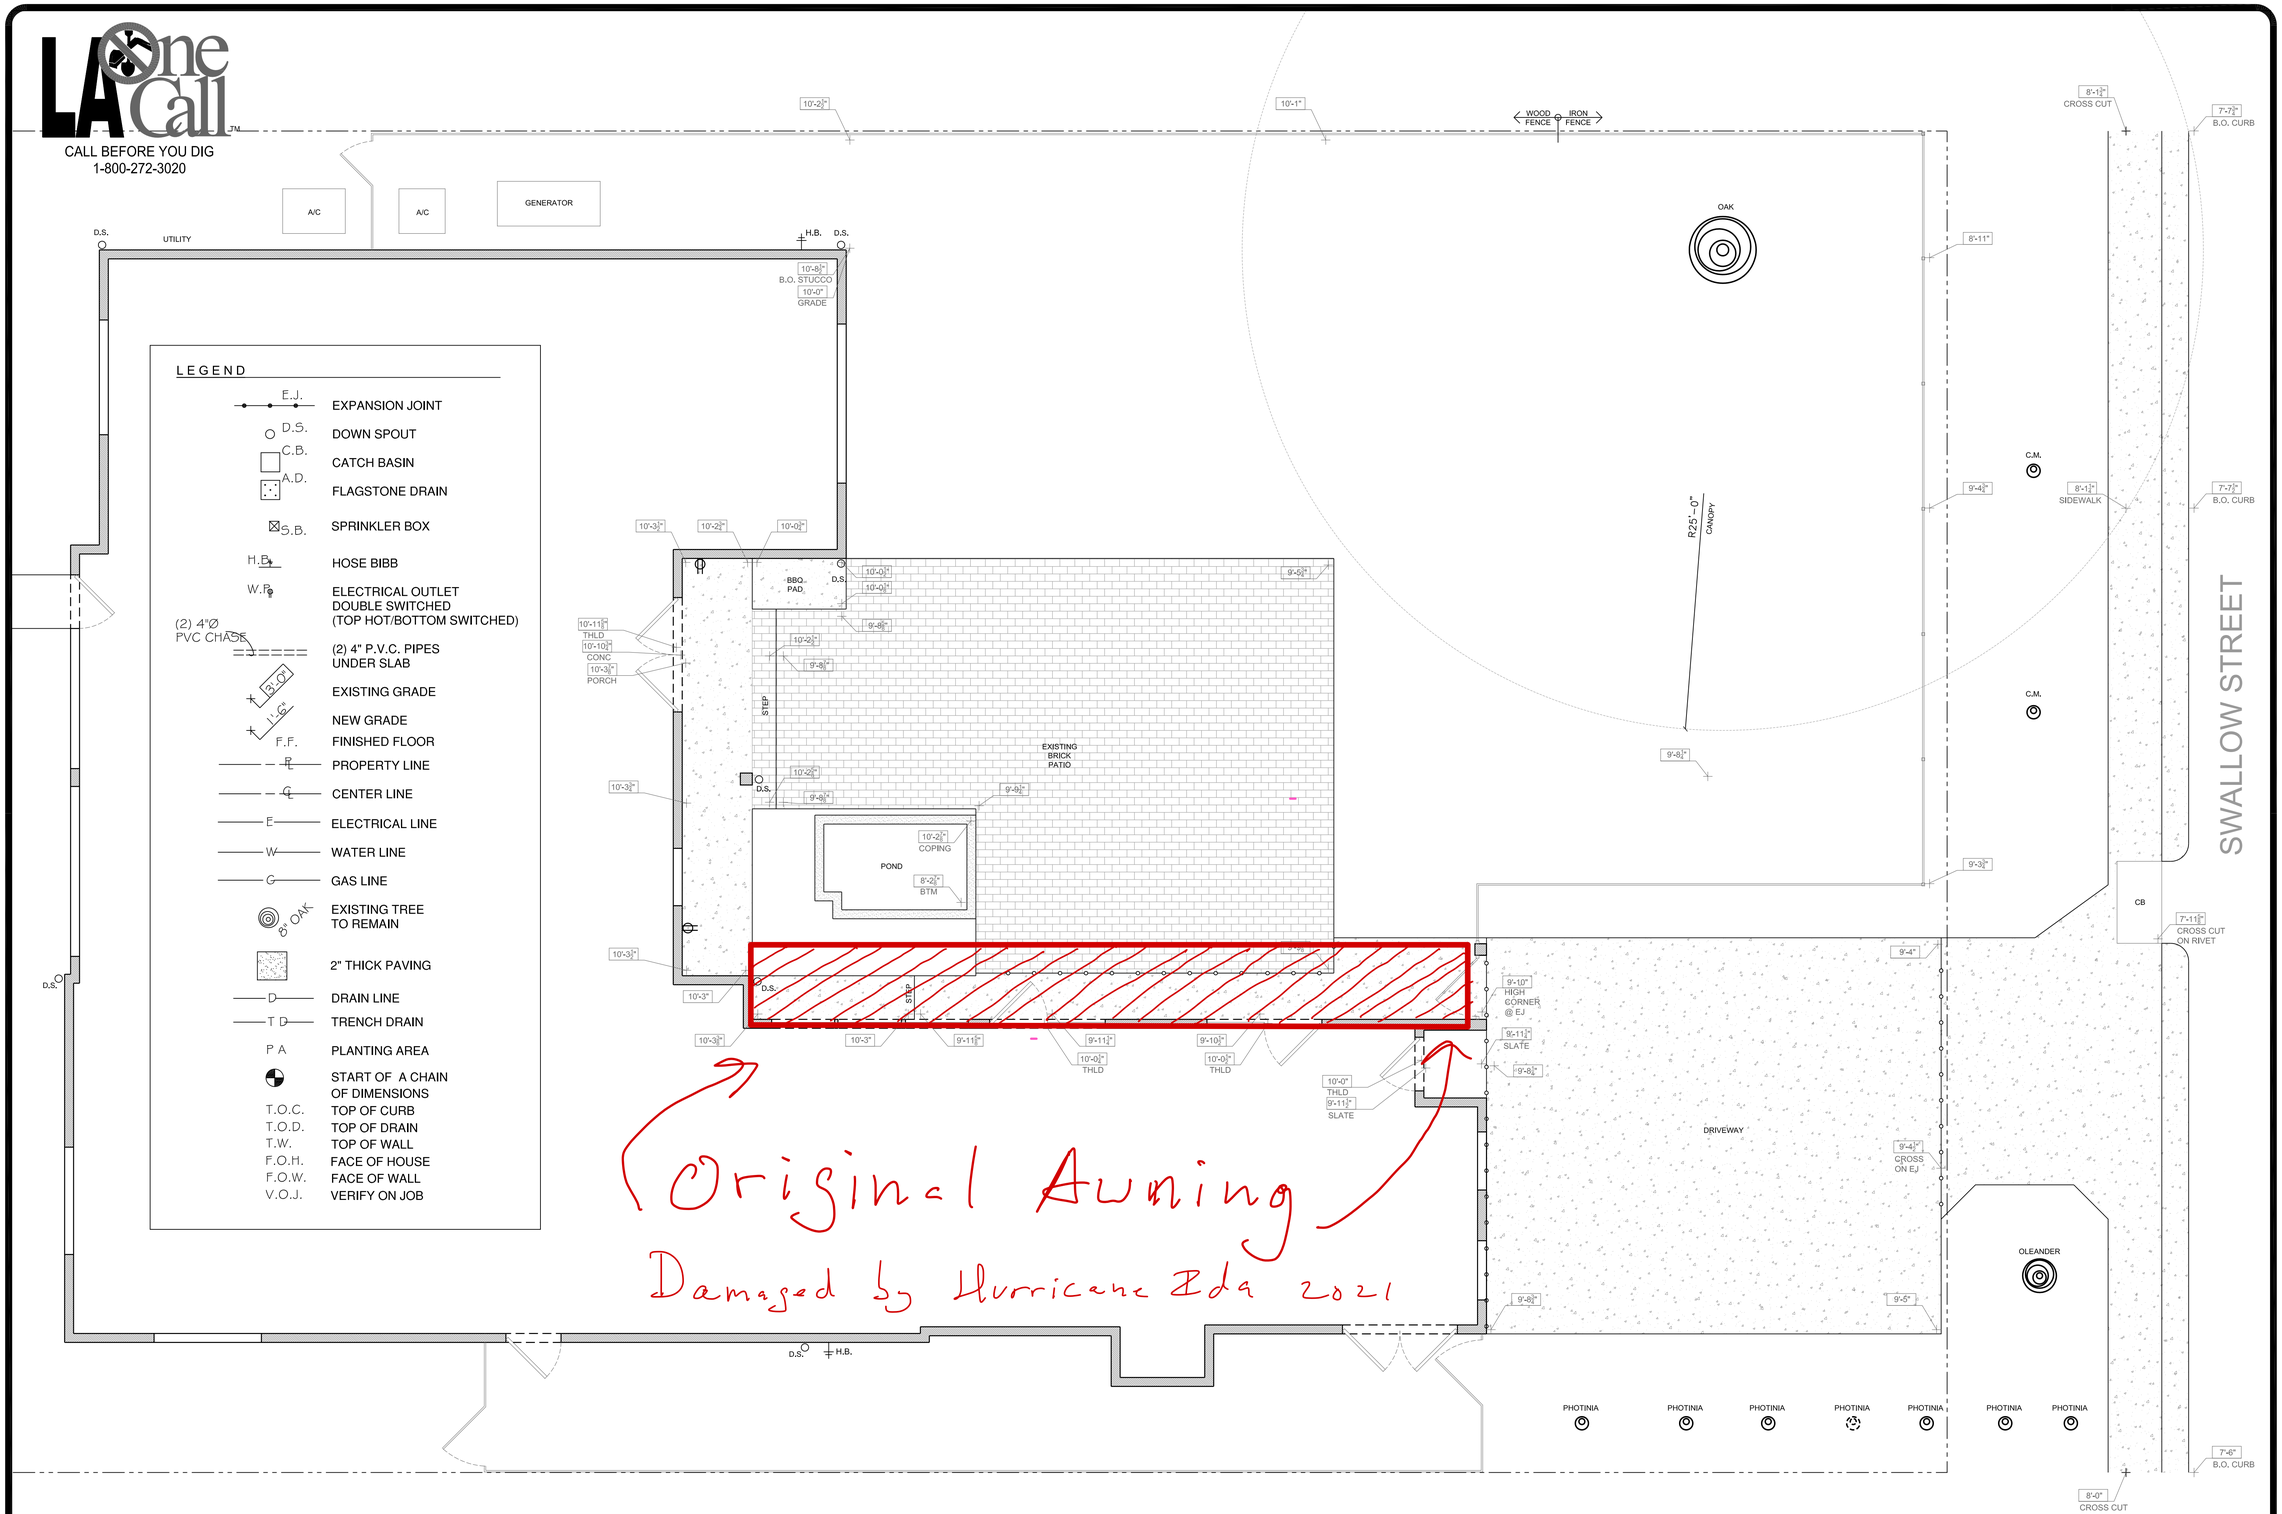

LEGEND

E.J.	EXPANSION JOINT
D.S.	DOWN SPOUT
C.B.	CATCH BASIN
A.D.	FLAGSTONE DRAIN
S.B.	SPRINKLER BOX
H.B.	HOSE BIBB
W.P.	ELECTRICAL OUTLET DOUBLE SWITCHED (TOP HOT/BOTTOM SWITCHED)
(2) 4"Ø PVC CHASE	(2) 4" P.V.C. PIPES UNDER SLAB
B.O.	EXISTING GRADE
T.G.	NEW GRADE
F.F.	FINISHED FLOOR
P	PROPERTY LINE
C	CENTER LINE
E	ELECTRICAL LINE
W	WATER LINE
G	GAS LINE
OAK	EXISTING TREE TO REMAIN
	2" THICK PAVING
D	DRAIN LINE
T D	TRENCH DRAIN
P A	PLANTING AREA
	START OF A CHAIN OF DIMENSIONS
T.O.C.	TOP OF CURB
T.O.D.	TOP OF DRAIN
T.W.	TOP OF WALL
F.O.H.	FACE OF HOUSE
F.O.W.	FACE OF WALL
V.O.J.	VERIFY ON JOB

Original Awning
Damaged by Hurricane Ida 2021

1/L1 BASE MAP

0' 2' 4' 8' 16'

REVISIONS	BY


NOLA + DESIGN INC.
LANDSCAPE ARCHITECTURE
410 IRIS AVENUE
JEFFERSON, LOUISIANA
(504) 301-5859

ENGLISH RESIDENCE

#16 SWALLOW STREET, NEW ORLEANS, LA 70124

SCALE
AS NOTED
JOB NO.
SHEET
L1
OF SHEETS

LA One Call™
CALL BEFORE YOU DIG
1-800-272-3020

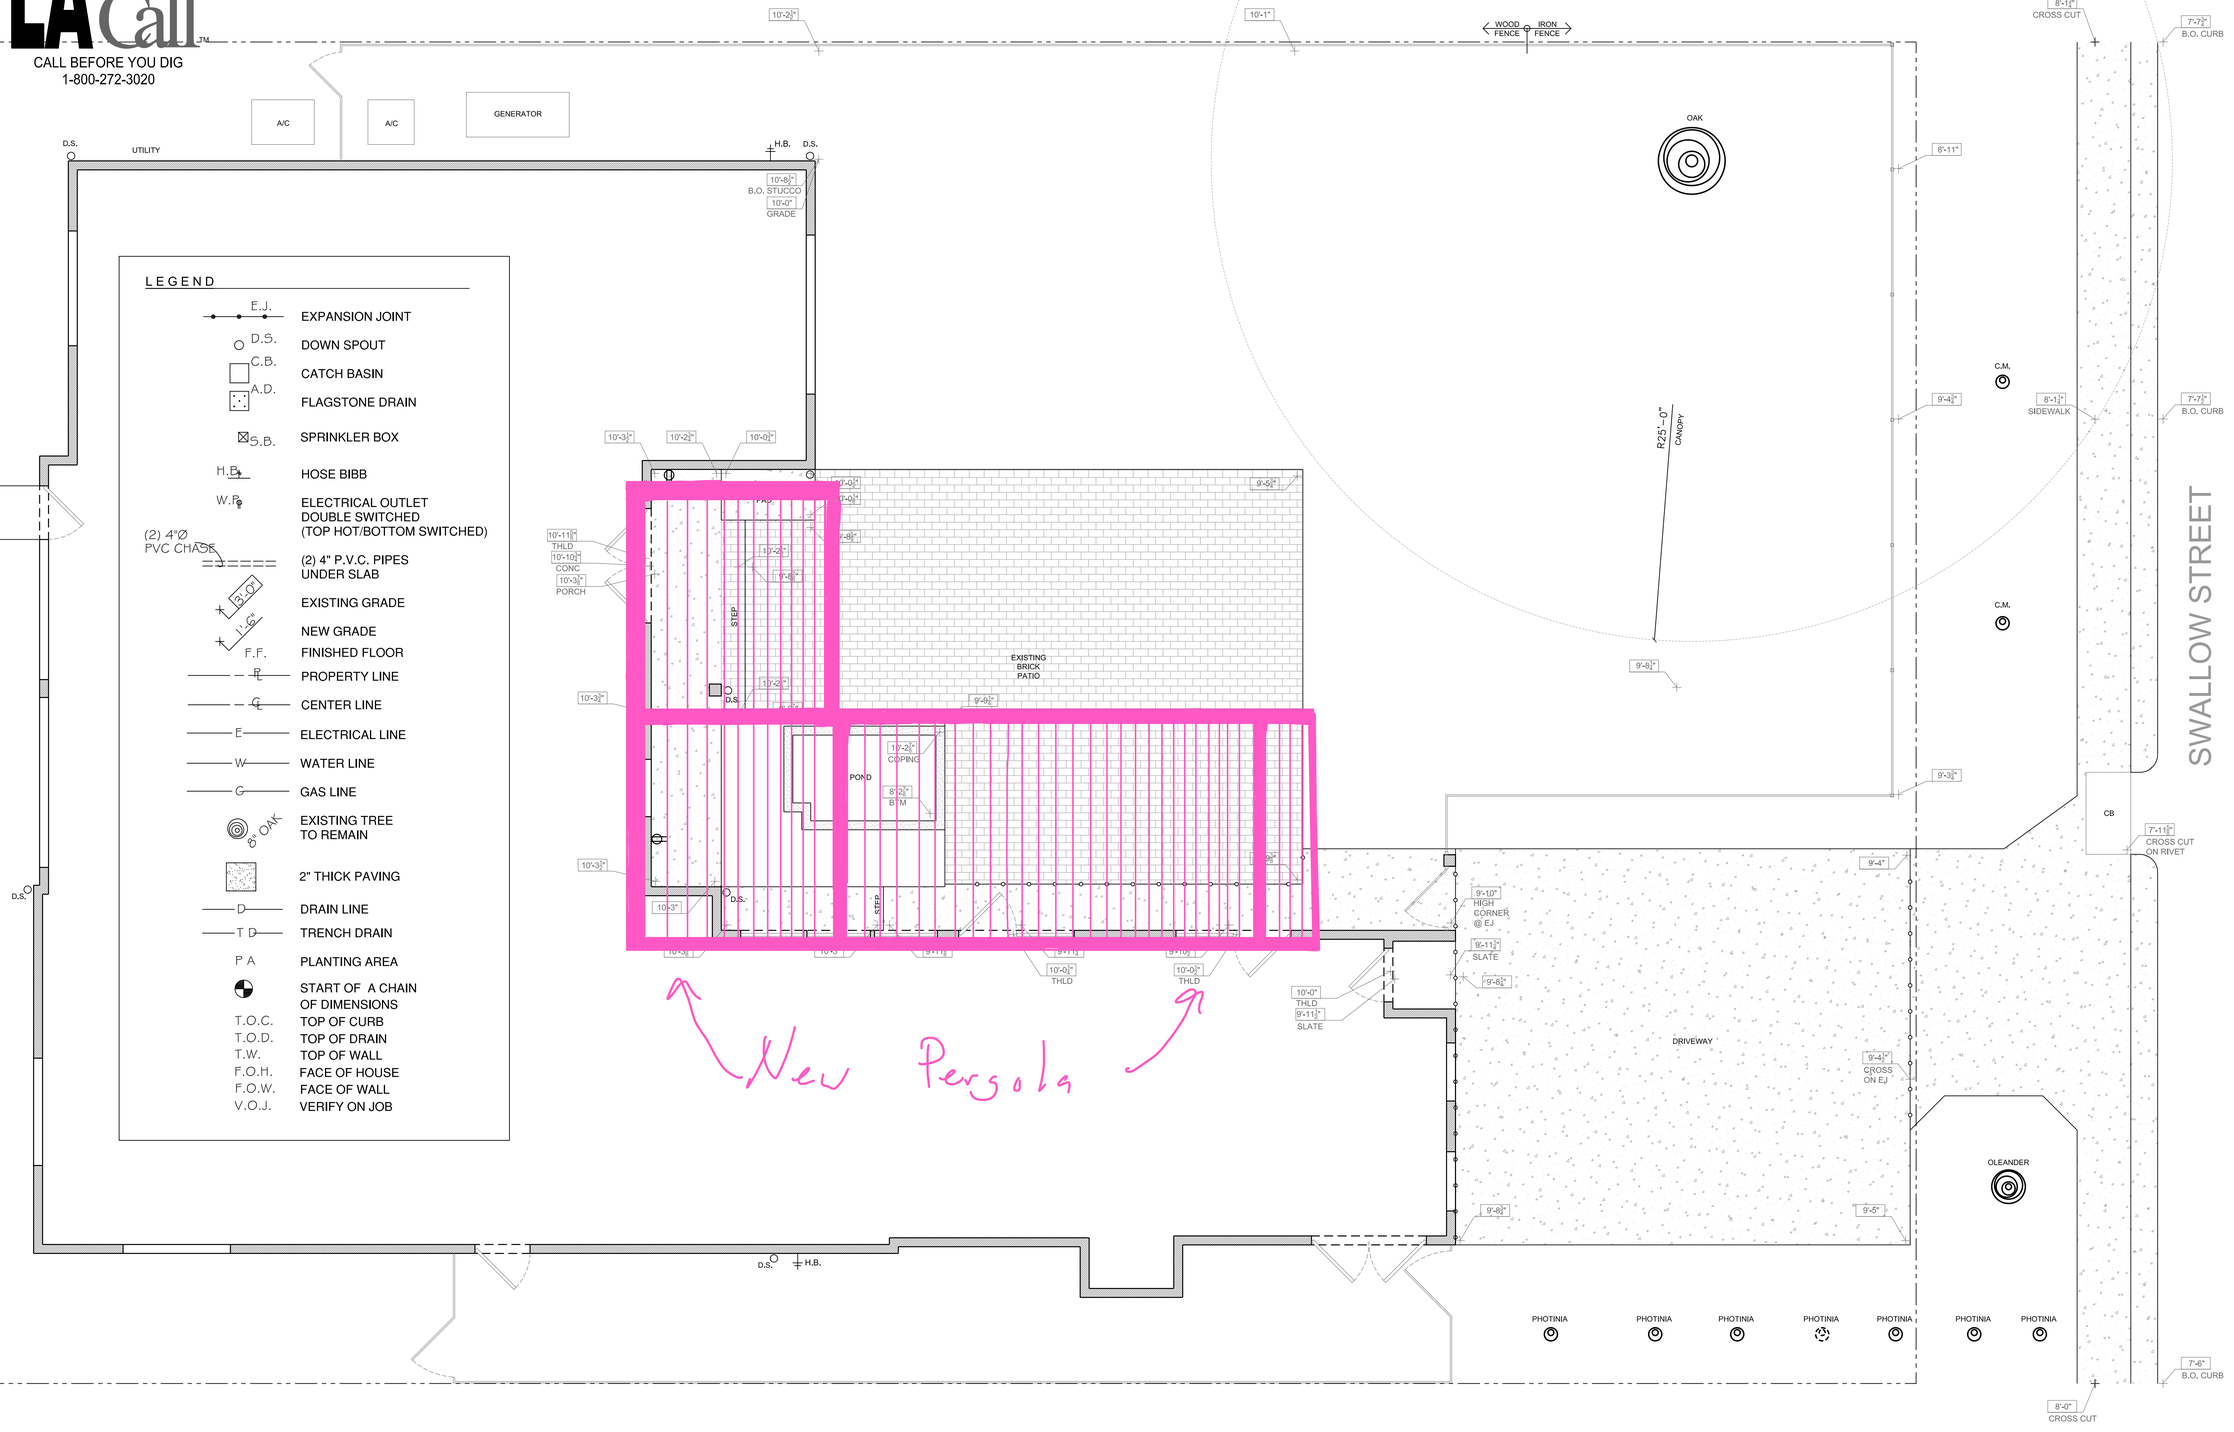

LEGEND

E.J.	EXPANSION JOINT
D.S.	DOWN SPOUT
C.B.	CATCH BASIN
A.D.	FLAGSTONE DRAIN
S.B.	SPRINKLER BOX
H.B.	HOSE BIBB
W.P.	ELECTRICAL OUTLET DOUBLE SWITCHED (TOP HOT/BOTTOM SWITCHED)
(2) 4"Ø PVC CHASE	(2) 4" P.V.C. PIPES UNDER SLAB
E.G.	EXISTING GRADE
N.G.	NEW GRADE
F.F.	FINISHED FLOOR
P.L.	PROPERTY LINE
C.L.	CENTER LINE
E	ELECTRICAL LINE
W	WATER LINE
G	GAS LINE
8" OAK	EXISTING TREE TO REMAIN
	2" THICK PAVING
D	DRAIN LINE
T D	TRENCH DRAIN
P A	PLANTING AREA
	START OF A CHAIN OF DIMENSIONS
T.O.C.	TOP OF CURB
T.O.D.	TOP OF DRAIN
T.W.	TOP OF WALL
F.O.H.	FACE OF HOUSE
F.O.W.	FACE OF WALL
V.O.J.	VERIFY ON JOB

New Pergola

1/L1 BASE MAP

0' 2' 4' 8' 16'

REVISIONS	BY

NOLA + DESIGN INC.
LANDSCAPE ARCHITECTURE
410 IRIS AVENUE
JEFFERSON, LOUISIANA
(504) 301-5859

ENGLISH RESIDENCE

#16 SWALLOW STREET, NEW ORLEANS, LA 70124

SCALE
AS NOTED
JOB NO.
SHEET
L1
OF SHEETS

BUILDING PLAN FOR A STRUXURE PERGOLA

PRESENTED BY

PROJECT

ENGLISH RESIDENCE

ADDRESS

16 Swallow St.
New Orleans, LA 70124

PROJECT SHEETS


A 100 / COVER PAGE

A 101 / TOP VIEW


A 102 / BEAMS AND GUTTER VIEW

A 103 / SECTION A-A

A 104 / SECTION B-B

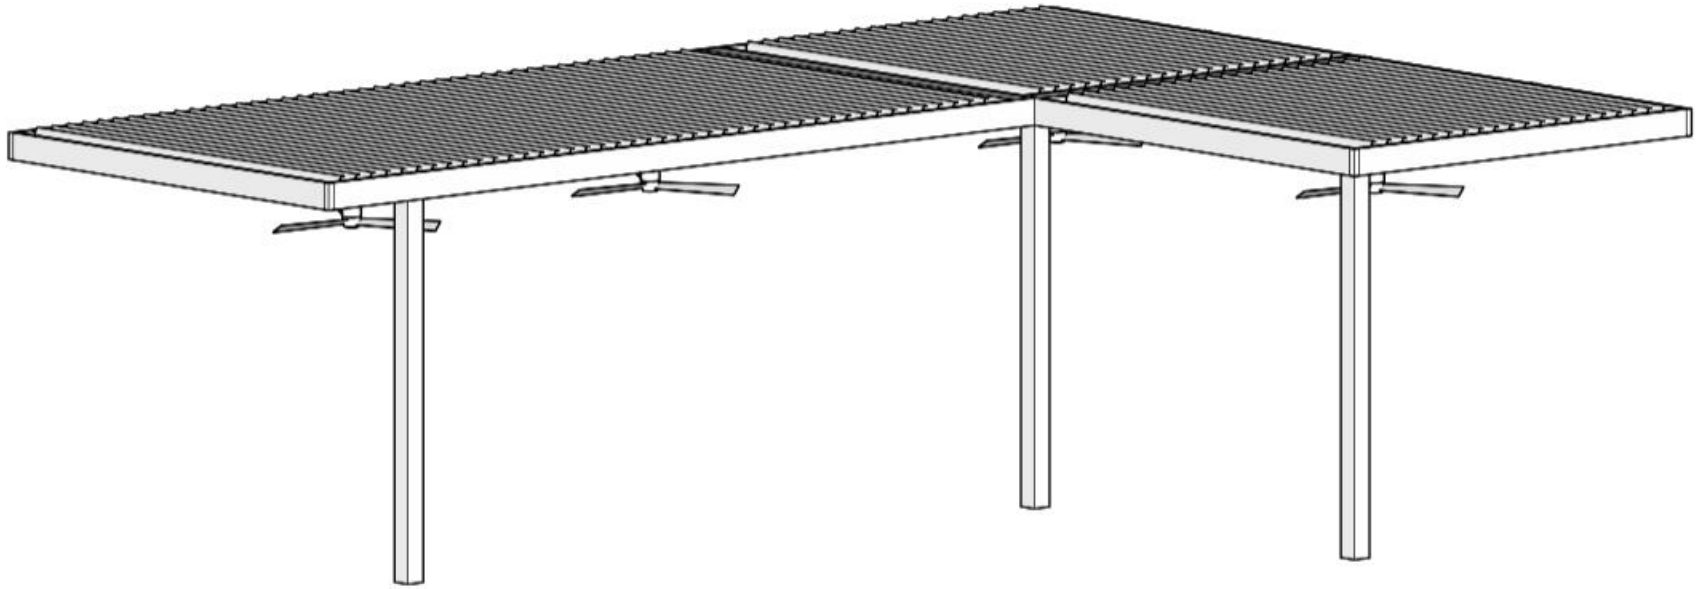

Aluminium Type:
Louvers 6063-T5
All Other Components 6063-T6

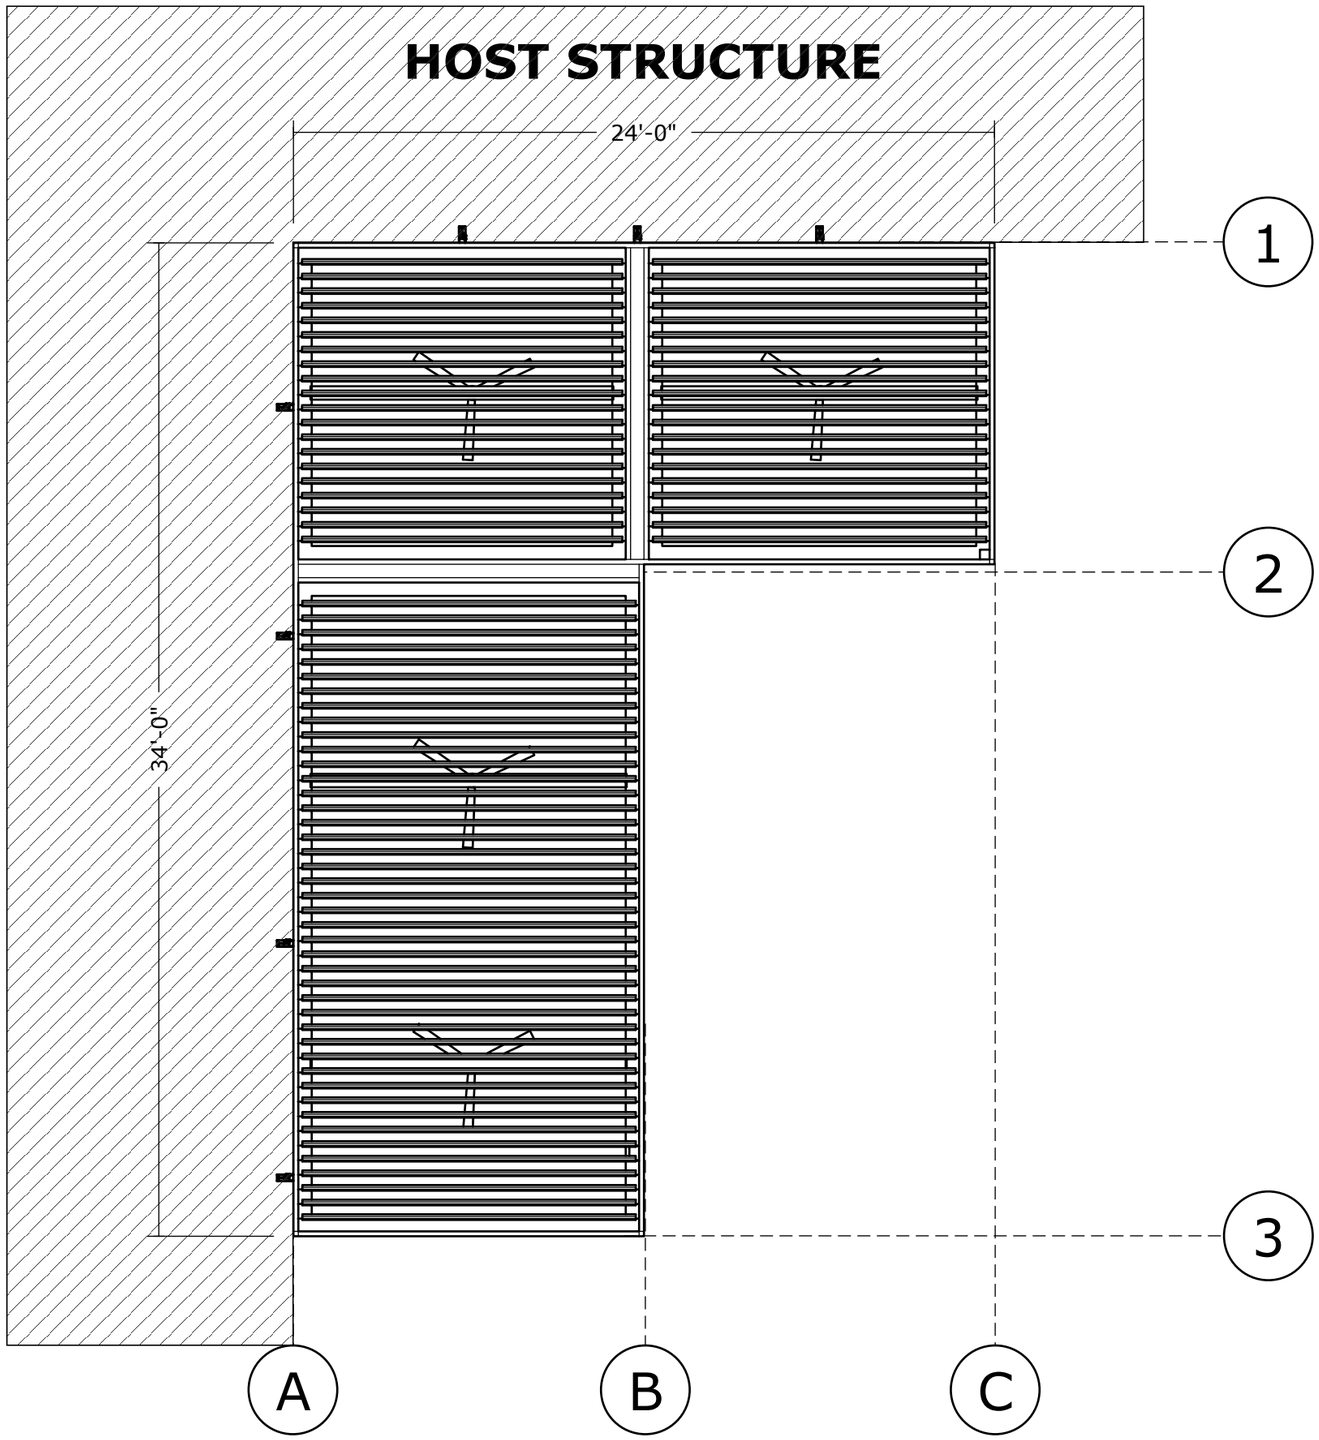

1 **TOP VIEW**
SCALE: 3/16"= 1'- 0"

STRUXURE™ OUTDOOR

project
ENGLISH RESIDENCE

ADDRESS
16 Swallow St.
New Orleans, LA 70124

REVISIONS

DESCRIPTION
TOP VIEW

DATE
August 31, 2022


DRAWN BY

SCALE
3/16"= 1'- 0"

SHEET NO.
A 101

Aluminium Type:
Louvers 6063-T5
All Other Components 6063-T6

* Fans are shown as an option.

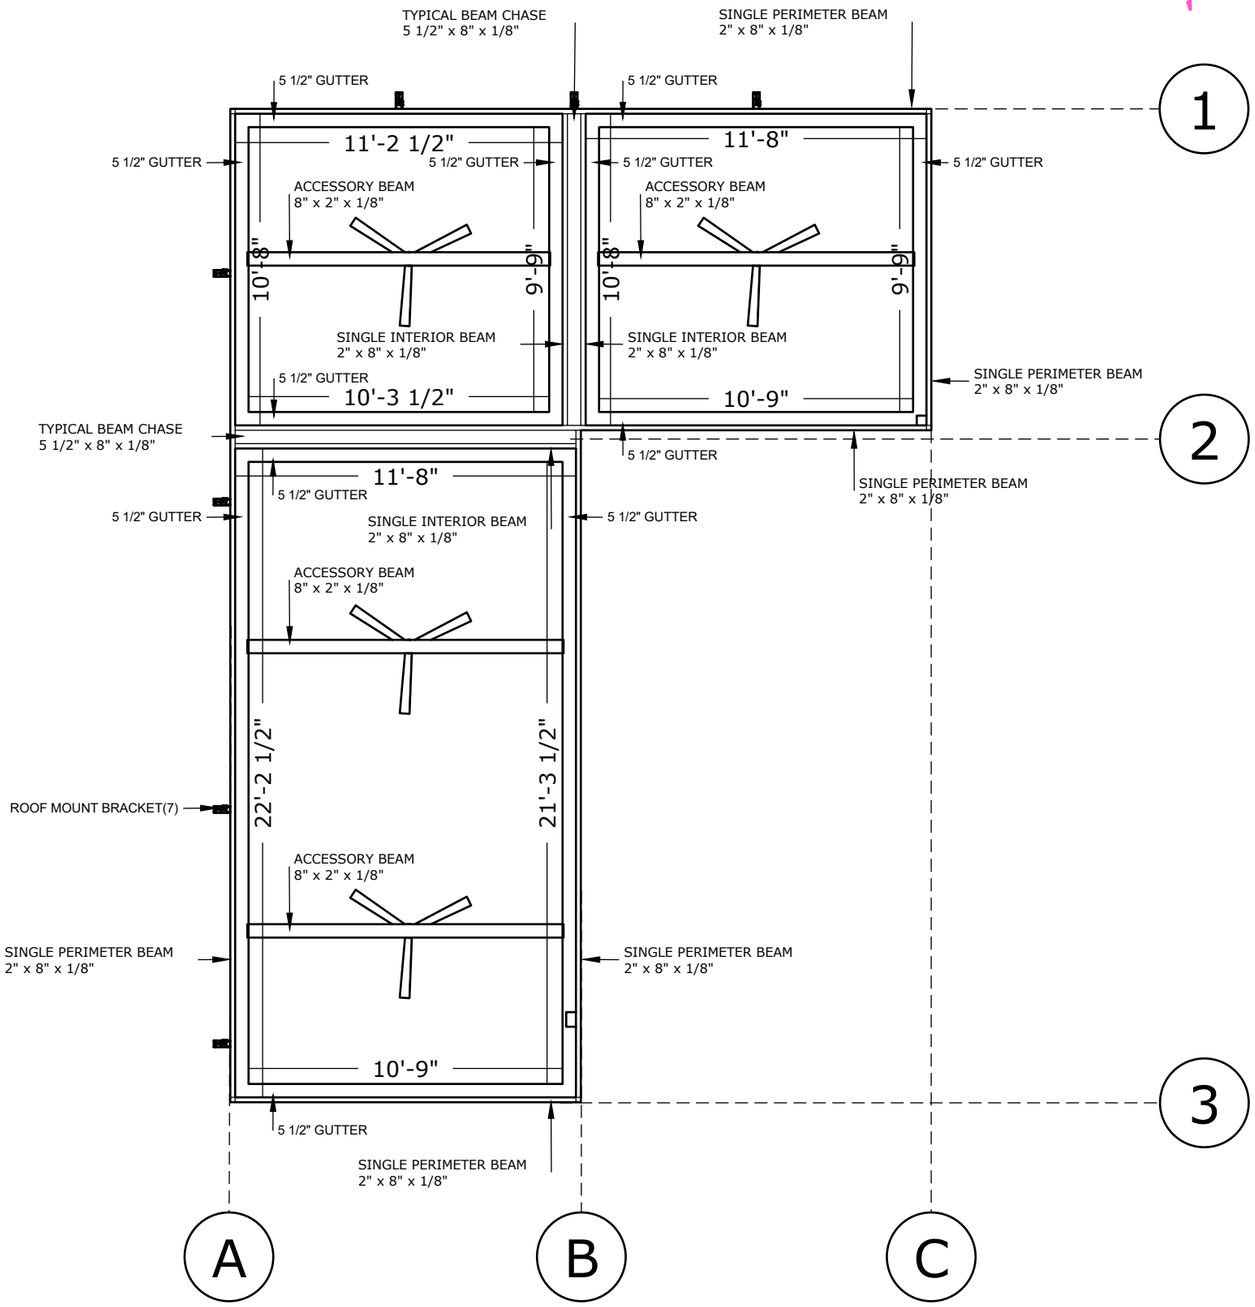

B-B
A-104

A-A
A-103

1 **BEAMS AND GUTTER VIEW**
SCALE: 3/16"= 1'- 0"

STRUXURE™ OUTDOOR

project
ENGLISH RESIDENCE

ADDRESS
16 Swallow St.
New Orleans, LA 70124

REVISIONS

DESCRIPTION
BEAMS AND GUTTER PLAN


DATE
August 31, 2022

DRAWN BY

SCALE
3/16"= 1'- 0"

SHEET NO.
A 102

Aluminium Type:
Louvers 6063-T5
All Other Components 6063-T6

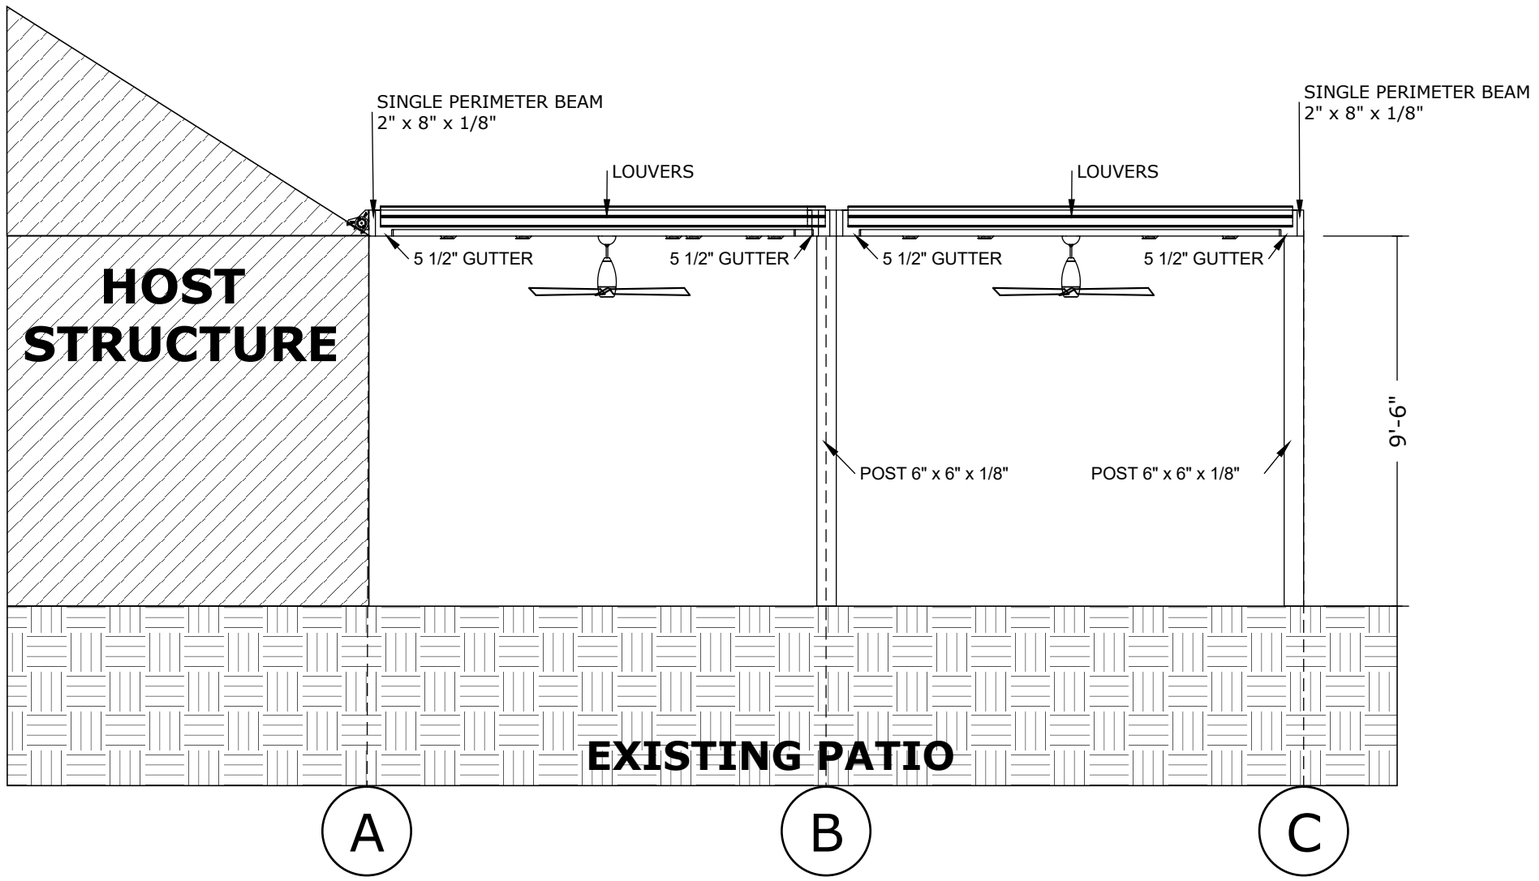

1 **SECTION A-A**
SCALE: 1/4"= 1'- 0"

STRUXURE™ OUTDOOR

project
ENGLISH RESIDENCE

ADDRESS
16 Swallow St.
New Orleans, LA 70124

REVISIONS

DESCRIPTION
SECTION A-A


DATE
August 31, 2022

DRAWN BY

SCALE
1/4"= 1'- 0"

SHEET NO.
A 103

Aluminium Type:
Louvers 6063-T5
All Other Components 6063-T6

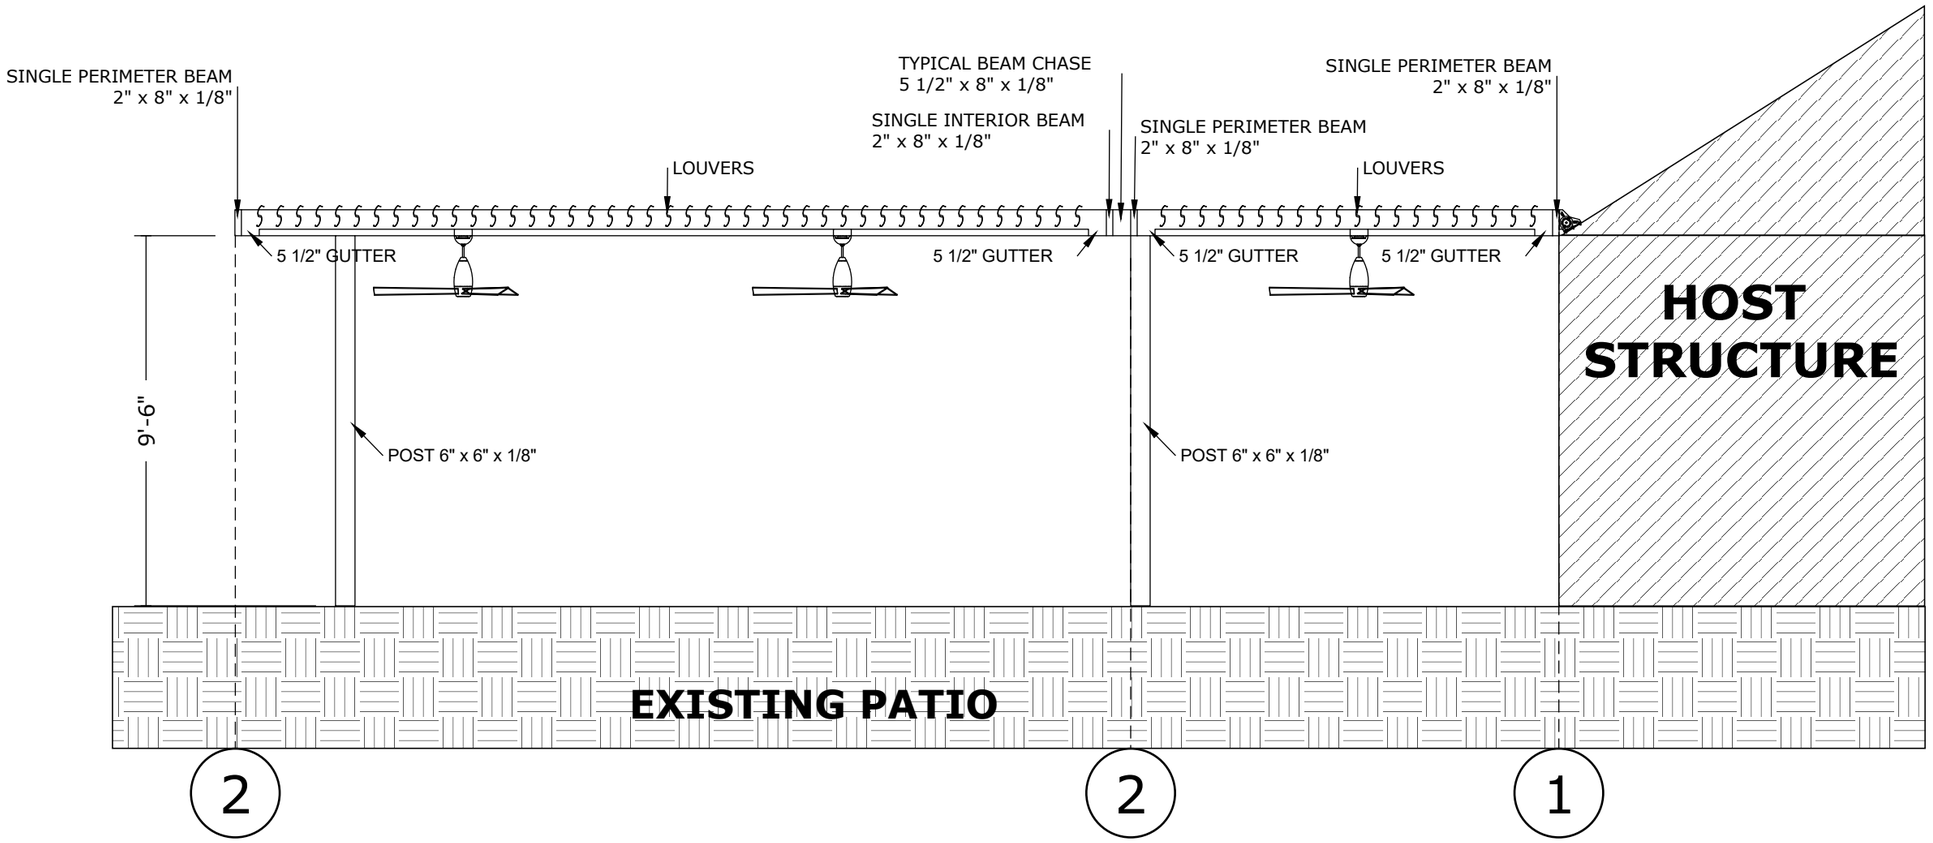

1 **SECTION B-B**
SCALE: 1/4"= 1'- 0"

STRUXURE™ OUTDOOR

project
ENGLISH RESIDENCE

ADDRESS
16 Swallow St.
New Orleans, LA 70124

REVISIONS

DESCRIPTION
SECTION B-B

DATE
August 31, 2022

DRAWN BY

SCALE
1/4"= 1'- 0"

SHEET NO.
A 104