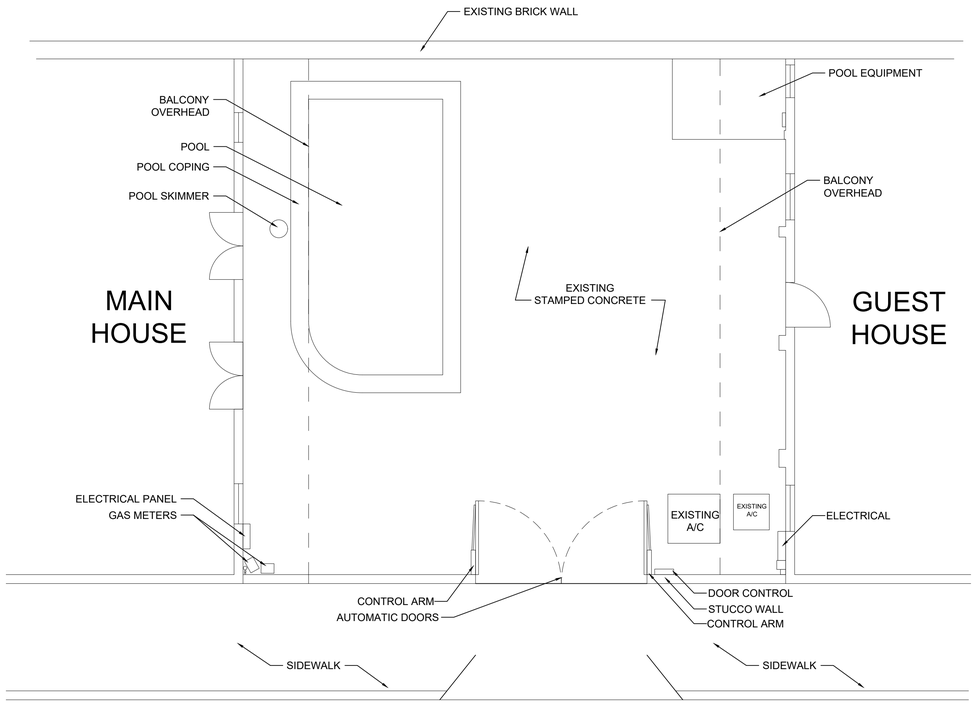


URSULINES AVE

EXISTING COURTYARD PLAN
1/ LS 1.0
SCALE= $\frac{1}{4}$" = 1'-0"

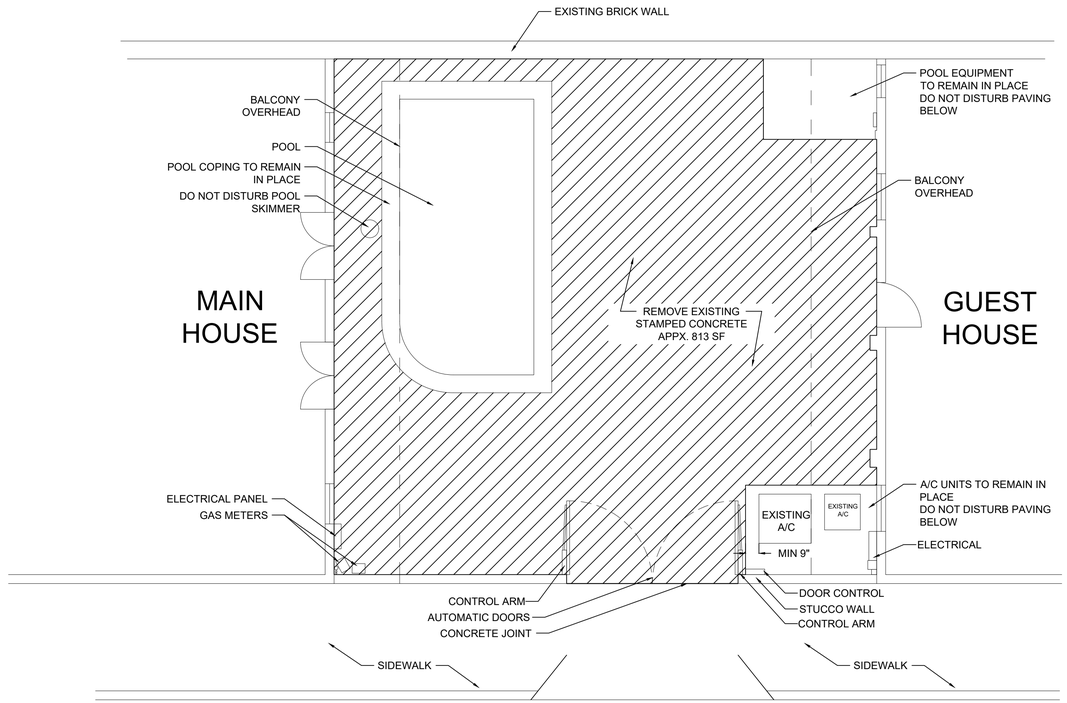


URSULINES AVE

DEMO PLAN
2/ LS 1.0
SCALE= $\frac{1}{4}$" = 1'-0"

09/09/2022 ngalbrecht
APPROVED

Magnolia LANDSCAPE ARCHITECTURE
MAGNOLIA LANDSCAPE ARCHITECTURE
3605 GREEN ACRES
METAIRIE, LA 70003
PHONE: 504-460-9780
WEB: Magnoliascapes.com

STATE OF LOUISIANA
DAVID ABADIE
REG. NO. 0726
LICENSED LANDSCAPE ARCHITECT

# COURTYARD RENOVATION
# 600 URSULINES AVE.
# NEW ORLEANS, LA

| Date: | Description: |
|---|---|
| - | - |
| - | - |
| - | - |
| - | - |
| - | - |
| - | - |
| - | - |
| - | - |
| - | - |
| - | - |
| - | - |

| | |
|---|---|
| PROJ. NO: | |
| DESIGN: | DMA |
| DRAWN: | DMA |
| CHECKED: | DA |
| DATE: | 8/22/2022 |
| SCALE: | 1/4" = 1'-0" |

EXISTING AND DEMO PLAN

LS 1.0

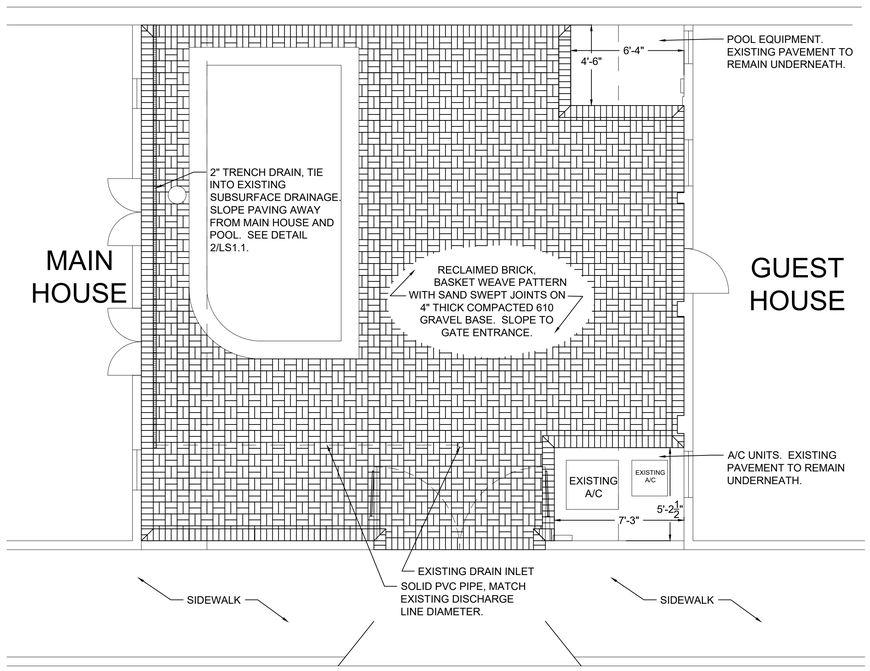


COURTYARD PAVING PLAN

1/ LS 1.1 SCALE= $\frac{1}{4}$" = 1'-0"

URSULINES AVE

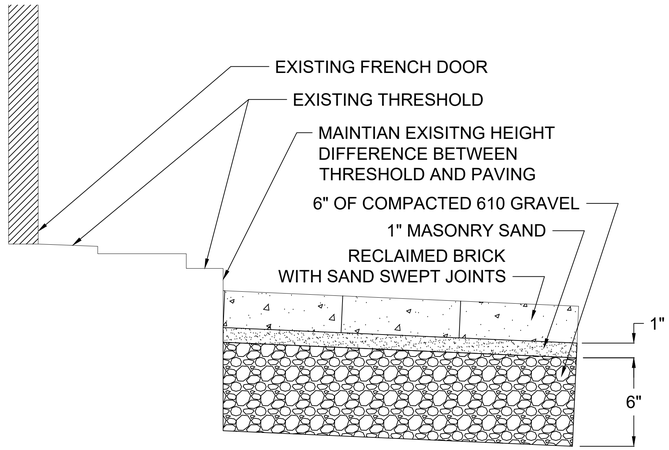


# 2/LS1.1 BRICK PAVING AND THRESHOLD DETAIL -NOT TO SCALE-

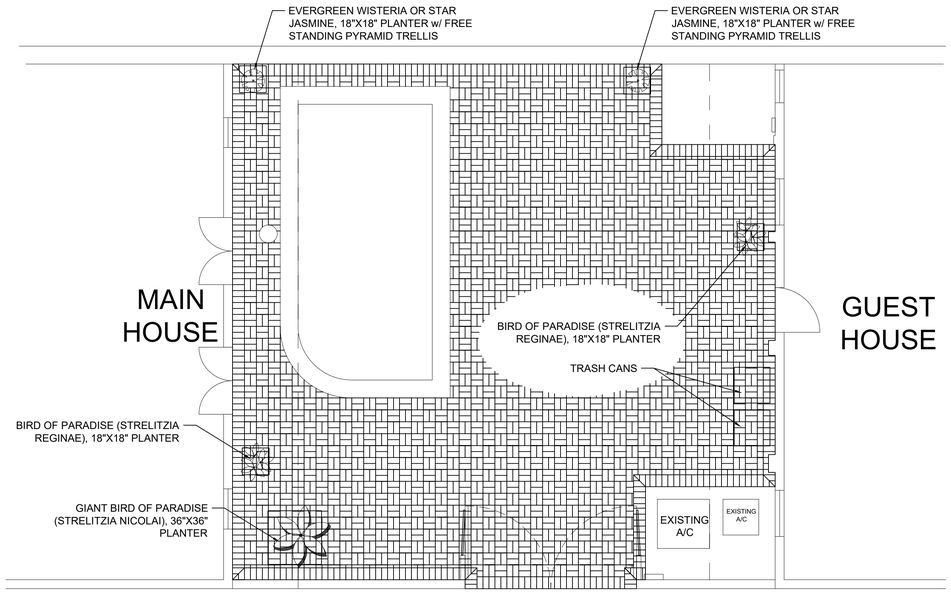


PLANTING PLAN SCALE= $\frac{1}{4}$" = 1'-0"

09/09/2022 ngalbrecht
APPROVED

Magnolia LANDSCAPE ARCHITECTURE
MAGNOLIA LANDSCAPE ARCHITECTURE
3605 GREEN ACRES
METAIRIE, LA 70003
PHONE: 504-460-9780
WEB: Magnoliascapes.com
STATE OF LOUISIANA
DAVID ABADIE
REG. NO. 0726
LICENSED LANDSCAPE ARCHITECT

**COURTYARD RENOVATION**
**600 URSULINES AVE.**
**NEW ORLEANS, LA**

| Date: | Description: |
|---|---|
| - | - |
| - | - |
| - | - |
| - | - |
| - | - |
| - | - |
| - | - |
| - | - |
| - | - |
| - | - |
| - | - |

| | |
|---|---|
| PROJ. NO: | |
| DESIGN: | DMA |
| DRAWN: | DMA |
| CHECKED: | DA |
| DATE: | 8/23/2022 |
| SCALE: | |

PAVING PLAN AND DETAILS

LS 1.1