


Gate location
HISTORIC DISTRICT LANDMARKS COMMISSION
09-16
wcargile
22
APPROVED
Location Proposed New Fence
- Extended -
(Use existing Design To match
Property Line
29'
(EXISTING) Driveway
6034 ST. Charles Ave
House
Porch
Property Line
* See photo's *
EXISTING Fence Attached -
31'
8'
20' (New gate)
20'
match EXISTING FENCE
V-TRACK
30"
36"
4"
(EXISTING) Block wall & Fence
NewGate 20'
Side walk
side walk
Apron
NEW GATE @ DRIVEWAY
NOT TO Scale
1

HISTORIC DISTRICT LANDMARKS COMMISSION
09-16
wcargile
22
APPROVED

6034
St. Charles Ave

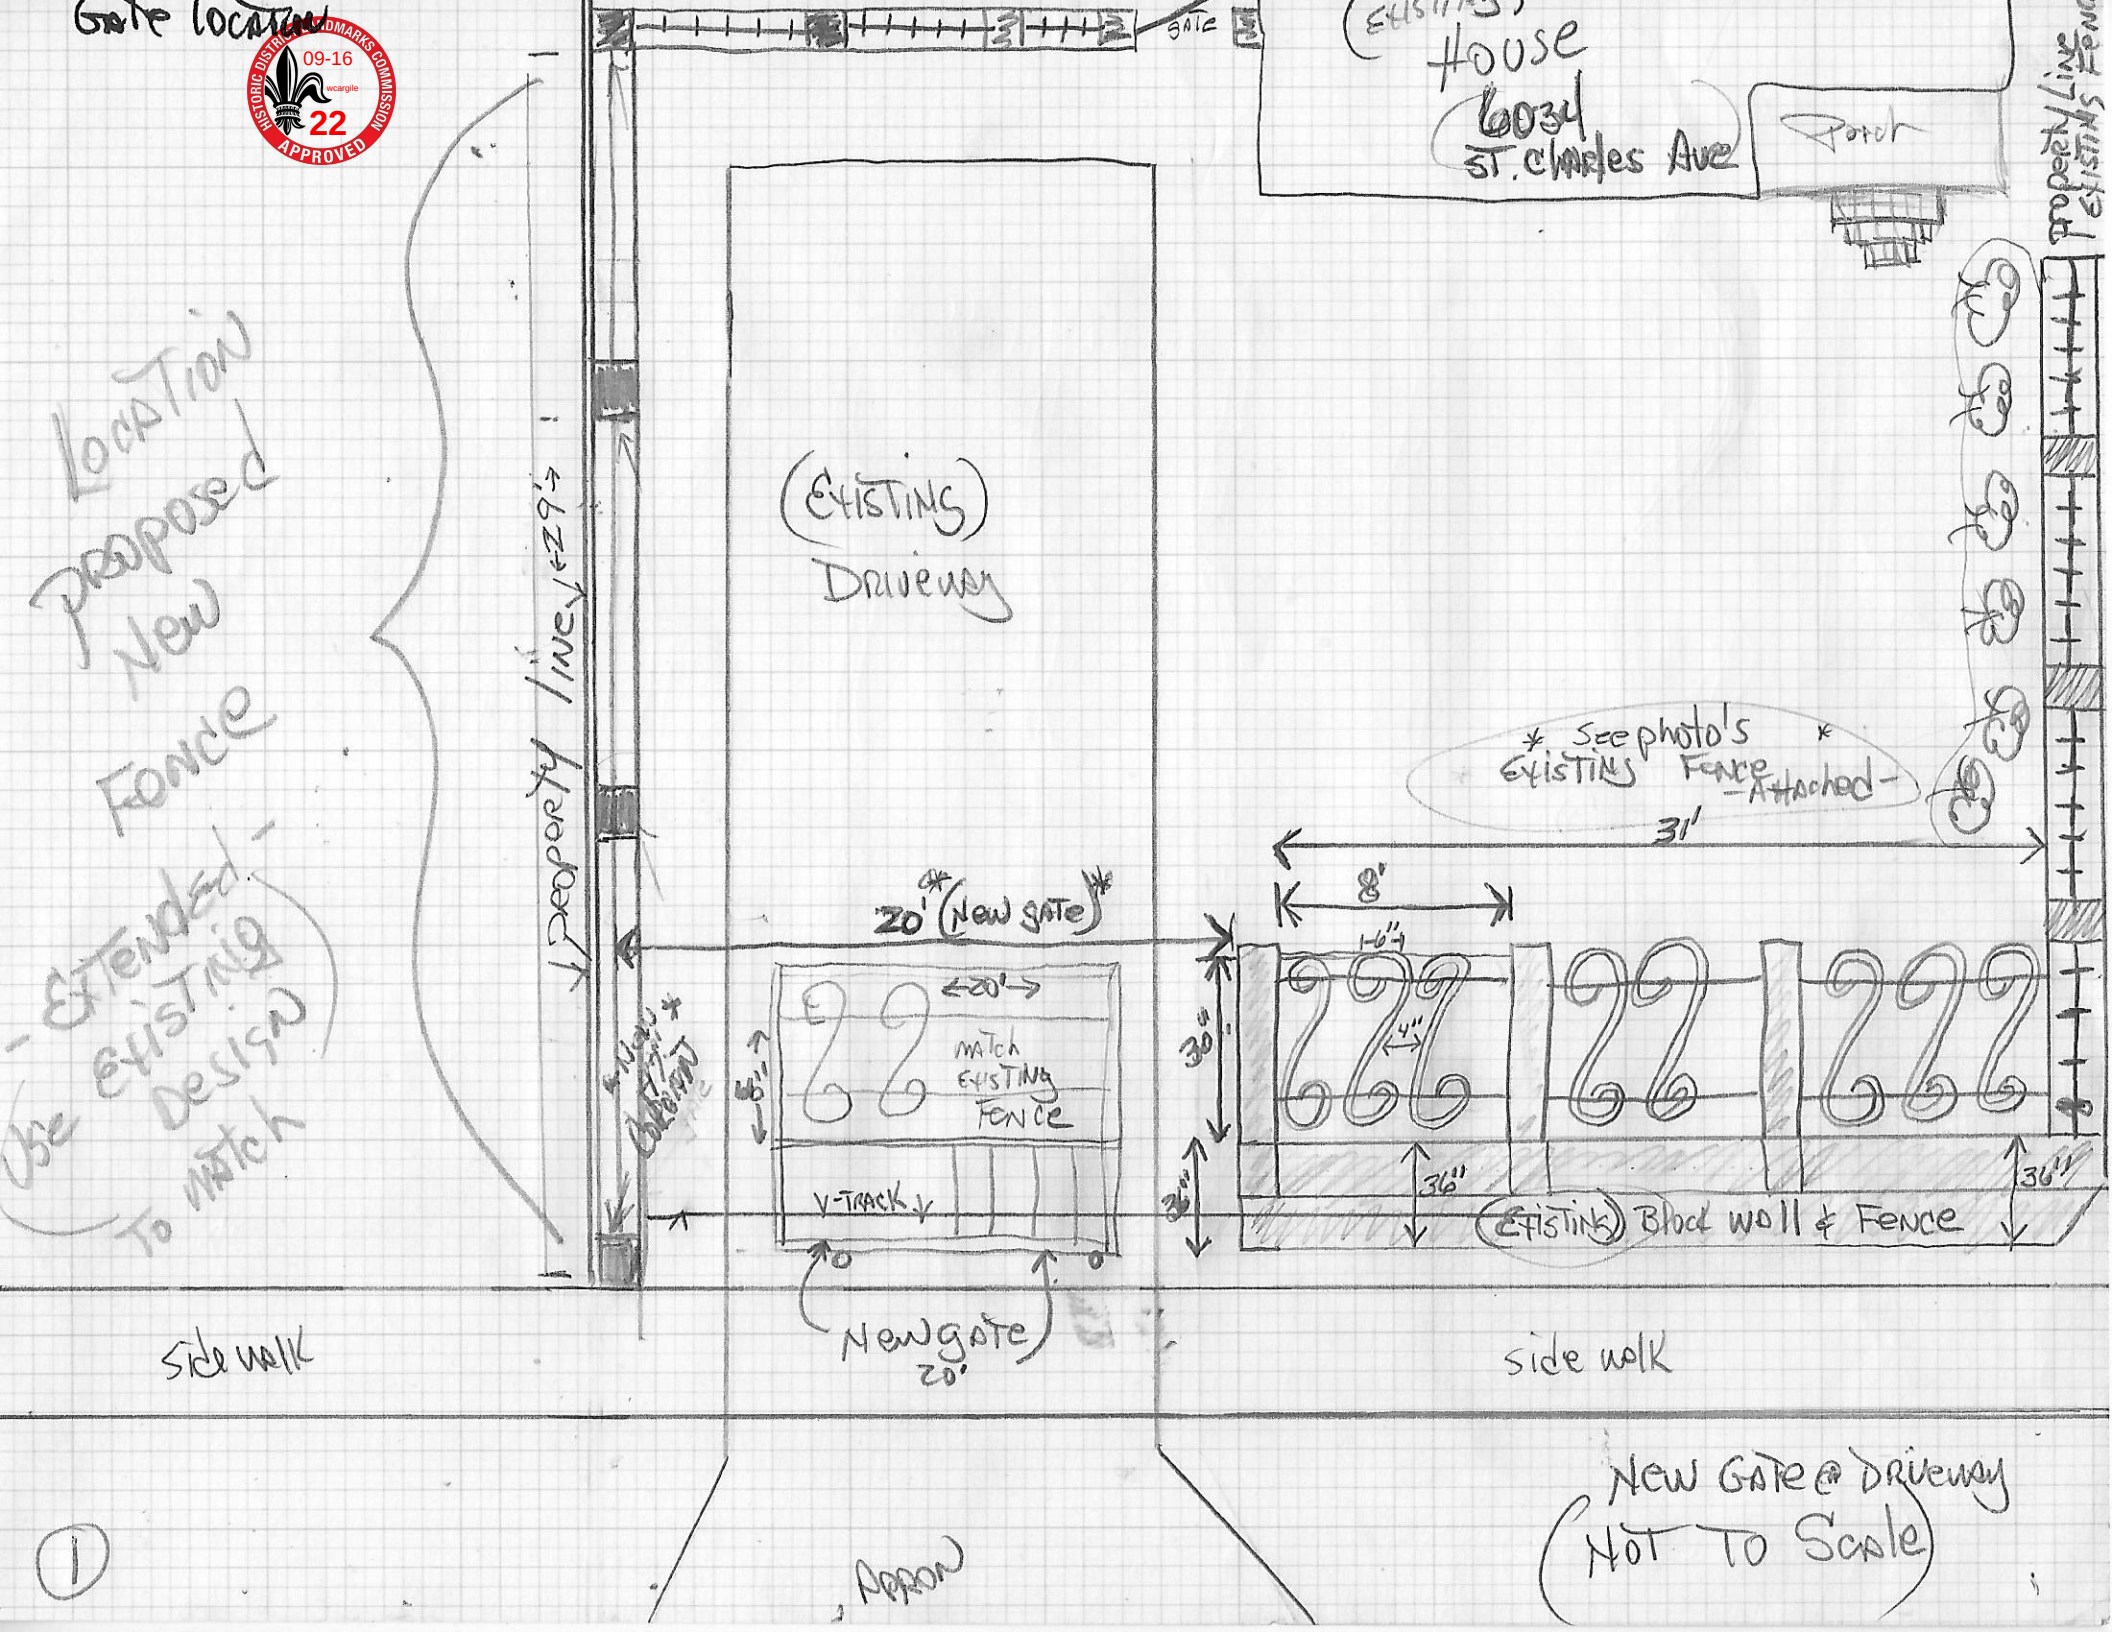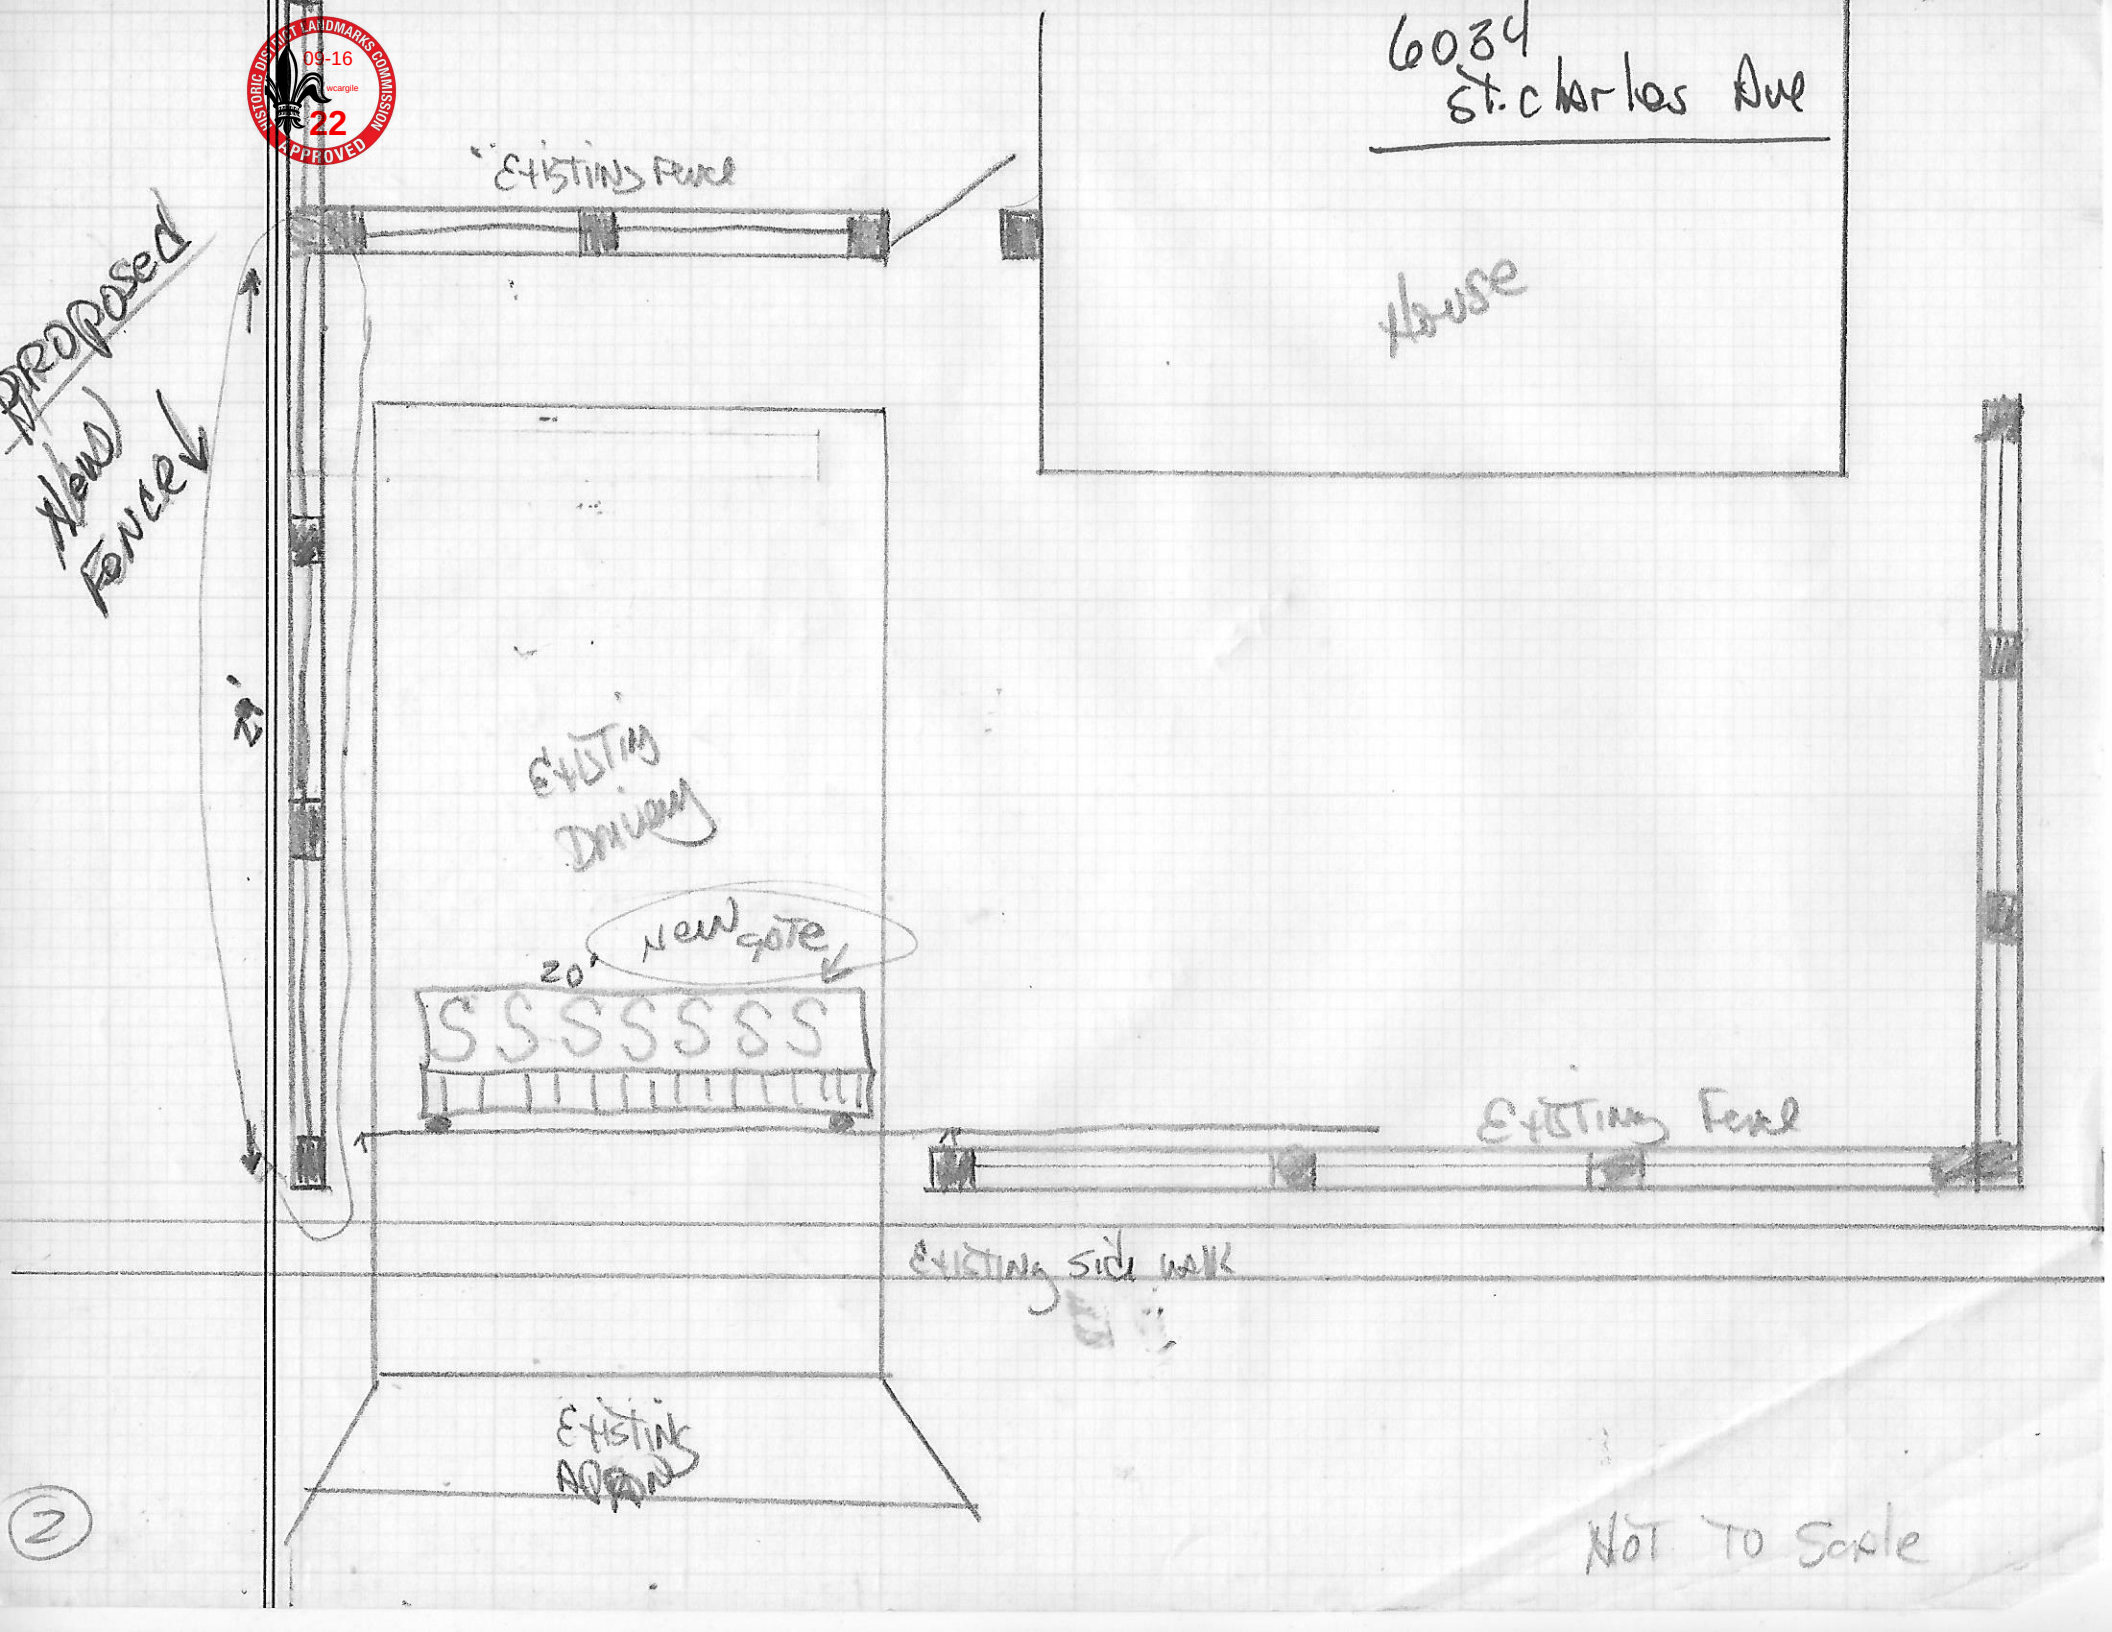


(2)

NOT TO SCALE

HISTORIC DISTRICT LANDMARKS COMMISSION
09-16
wcargile
22
APPROVED

6089 St. Charles Ave

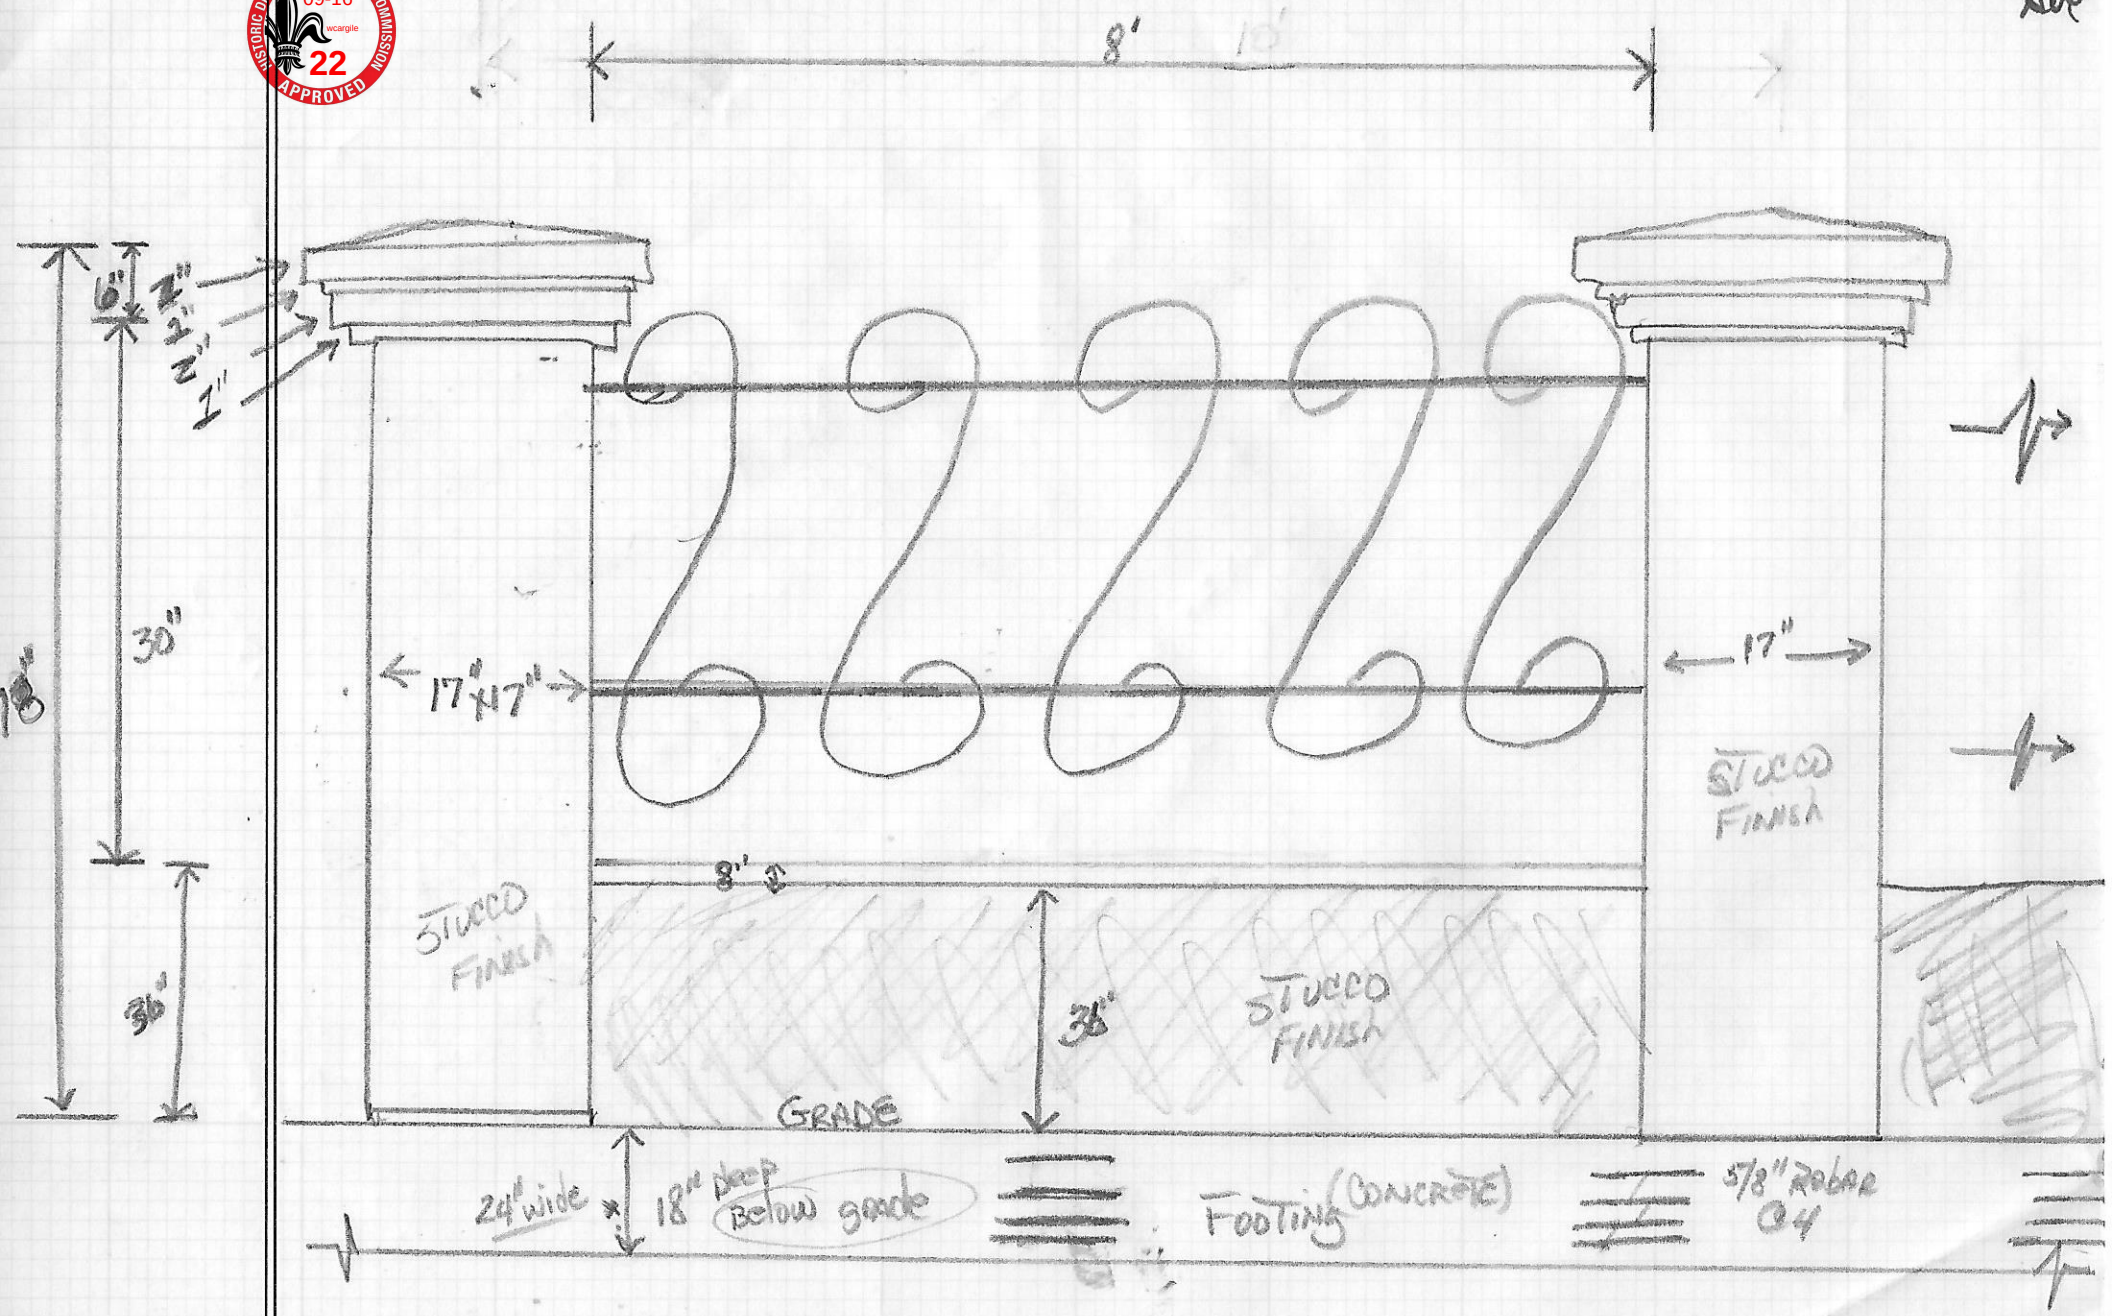

(3)

- MATCH (EXISTING) FENCE DESIGN


(NOT-TO SCALE)

HISTORIC DISTRICT LANDMARKS COMMISSION
09-16
wcargile
22
APPROVED

6034 St. Charles Ave


CONCRETE FOOTING FOR NEW FENCE

* Stucco Finish
* Qty 4 - 5/8" Rebar / *5
* 3000 psi / Concrete
* 18" x 24" Footing / Below grade
* 8" x 16" Cinder Block Fence / wall

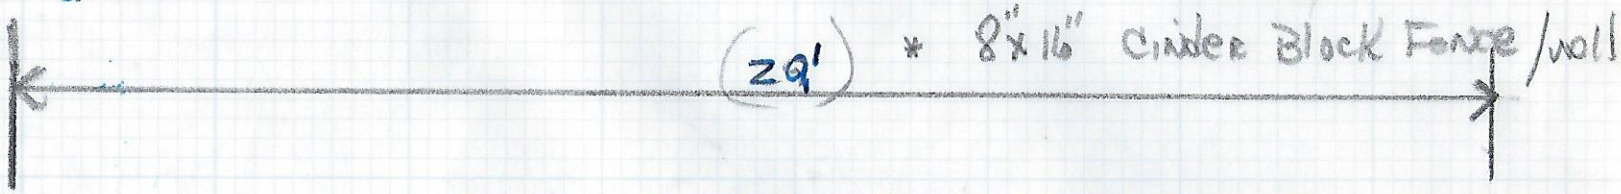

- New - stucco / Iron Fence

(New) - Concrete Footing -

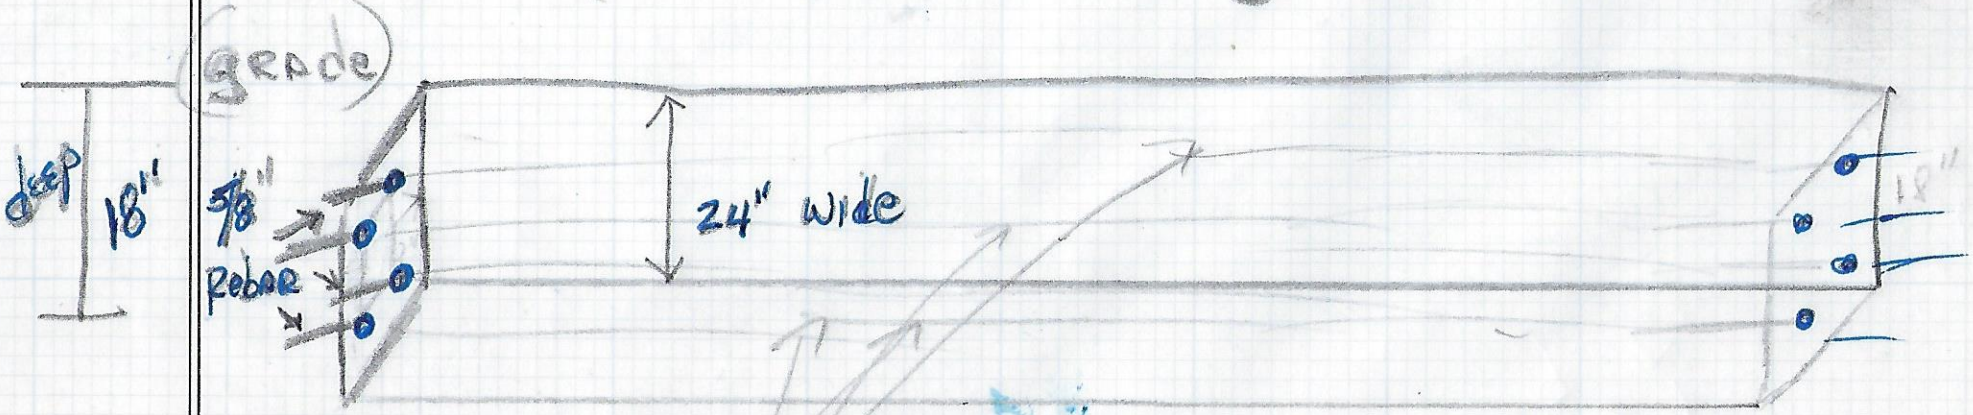

4) 5/8" Rebar.

(Not To Scale)

(4)

HISTORIC DISTRICT LANDMARKS COMMISSION
09-16
wcargile
22
APPROVED

6034 St. Charles Ave


MATCH (EXISTING) IRON FENCE DESIGN


COLUMN = -9'- CINDER BLOCK HIGH

WALL = -4'- CINDER BLOCK HIGH
& 3"- SOLID CAP

w/ STUCCO FINISH


-NEW- FENCE- DESIGN
(EXTENSION OF
- EXISTING FENCE
TO MATCH

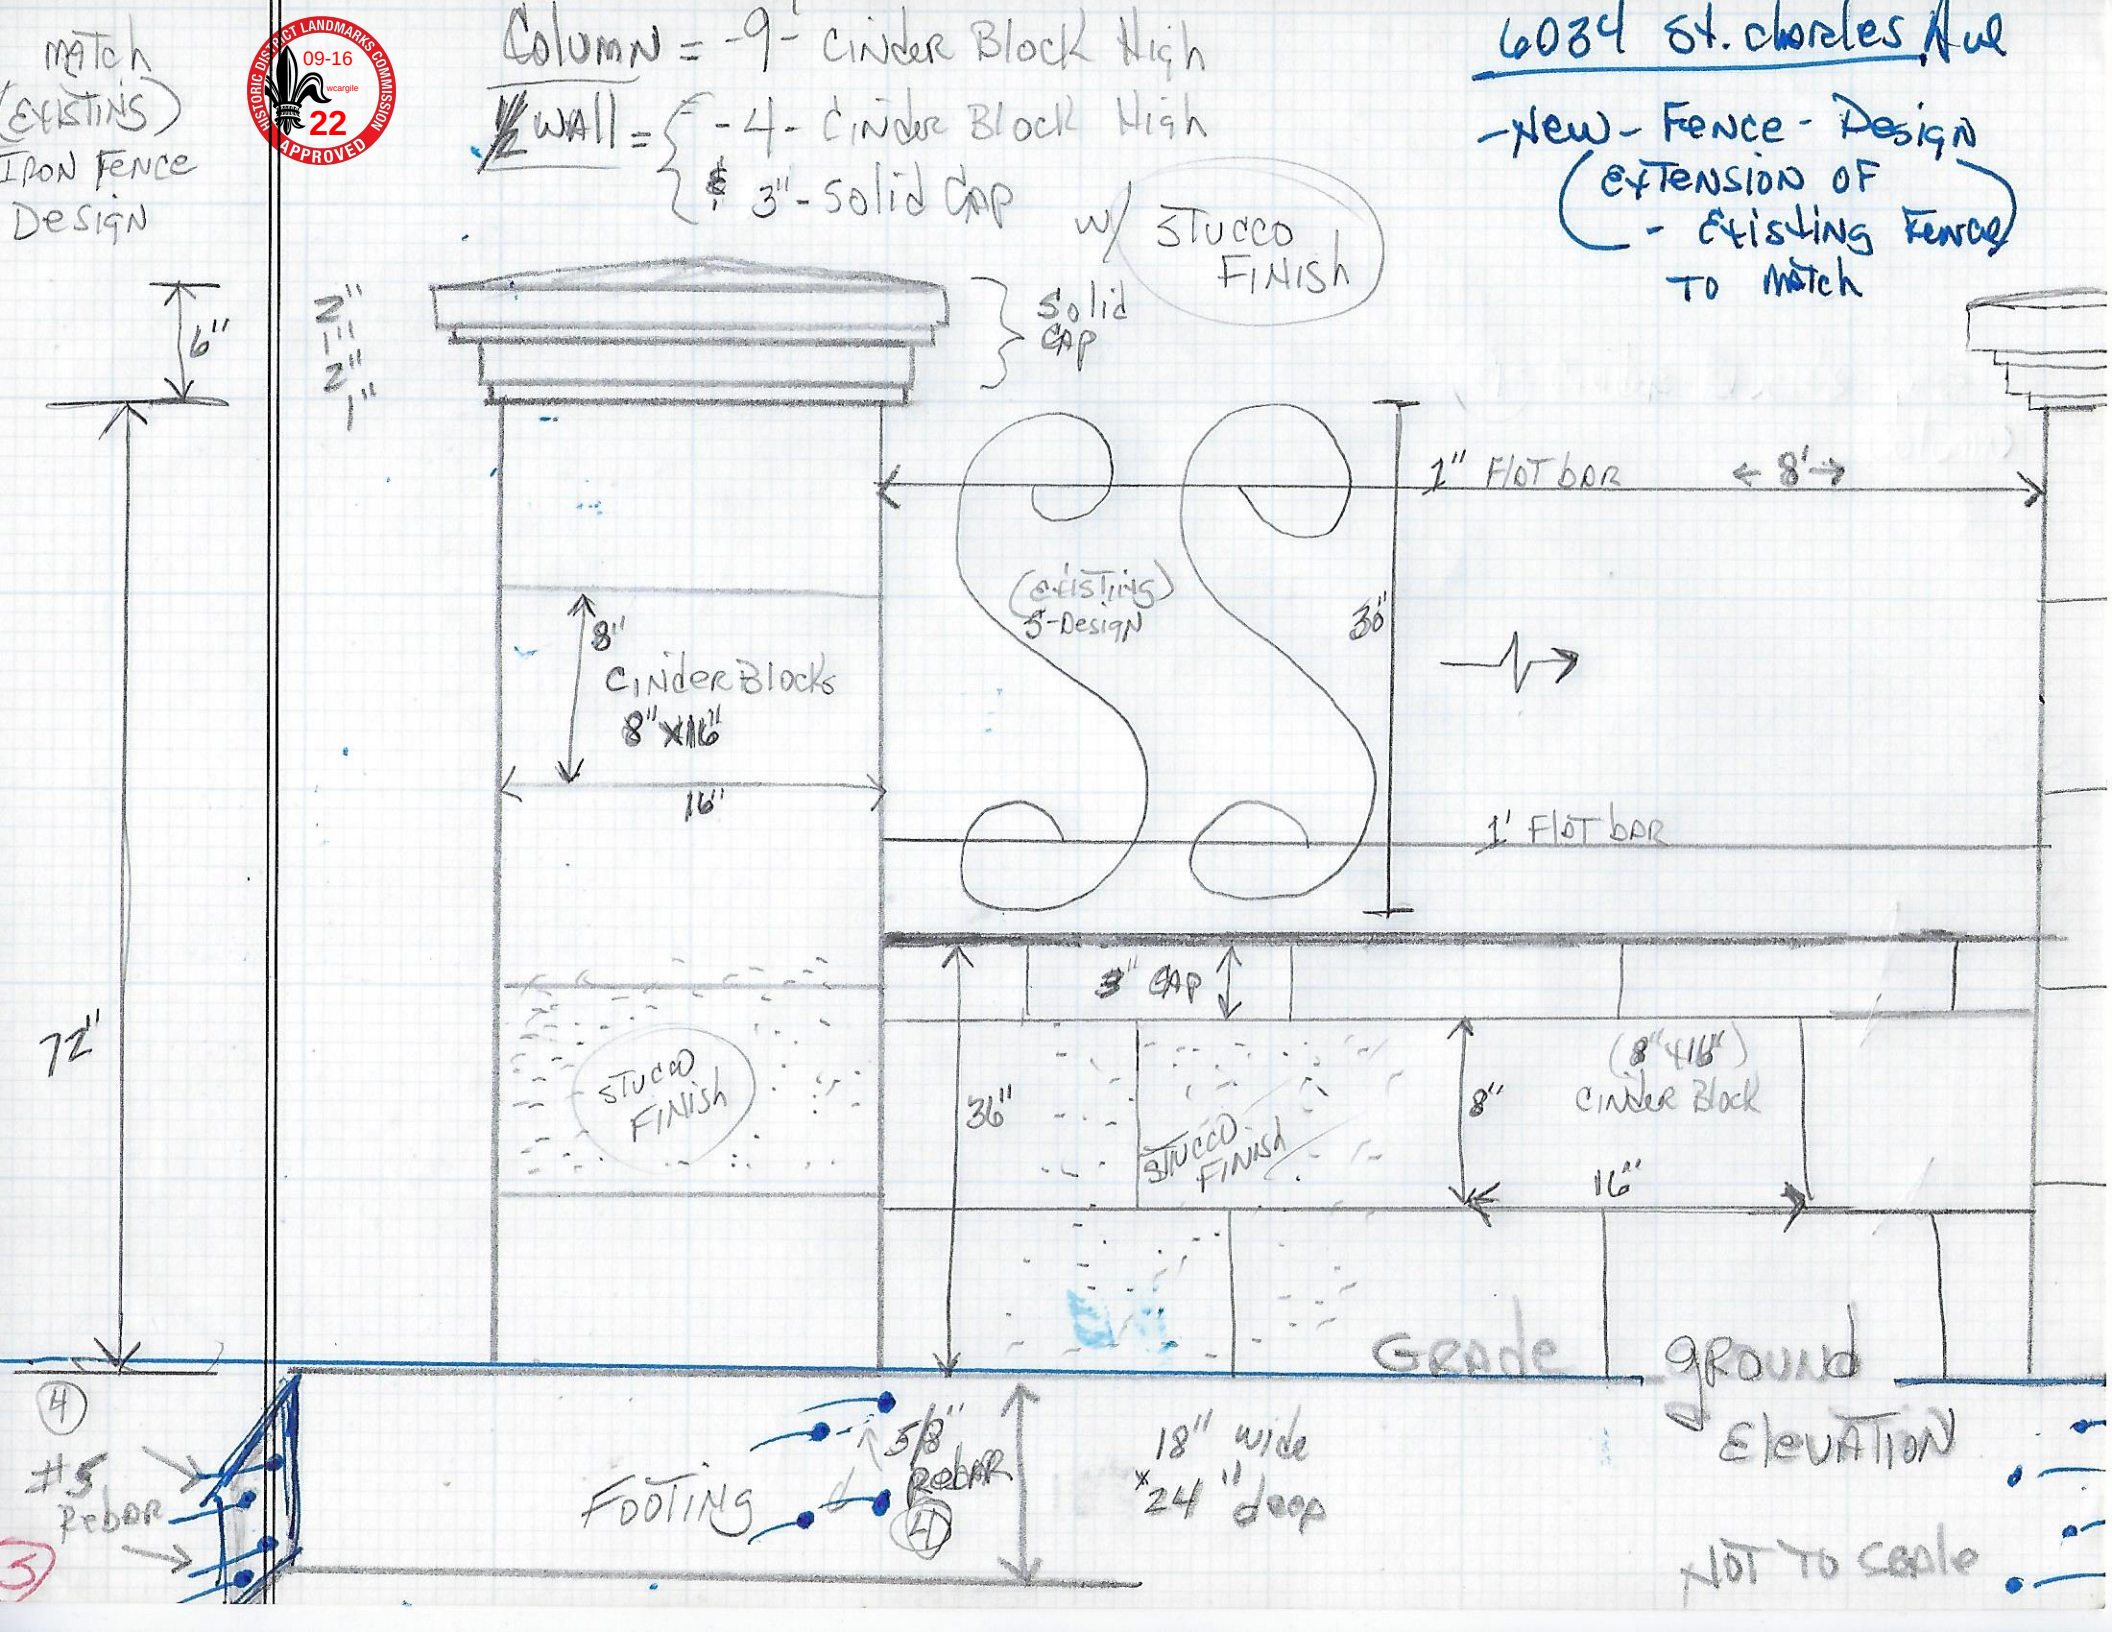

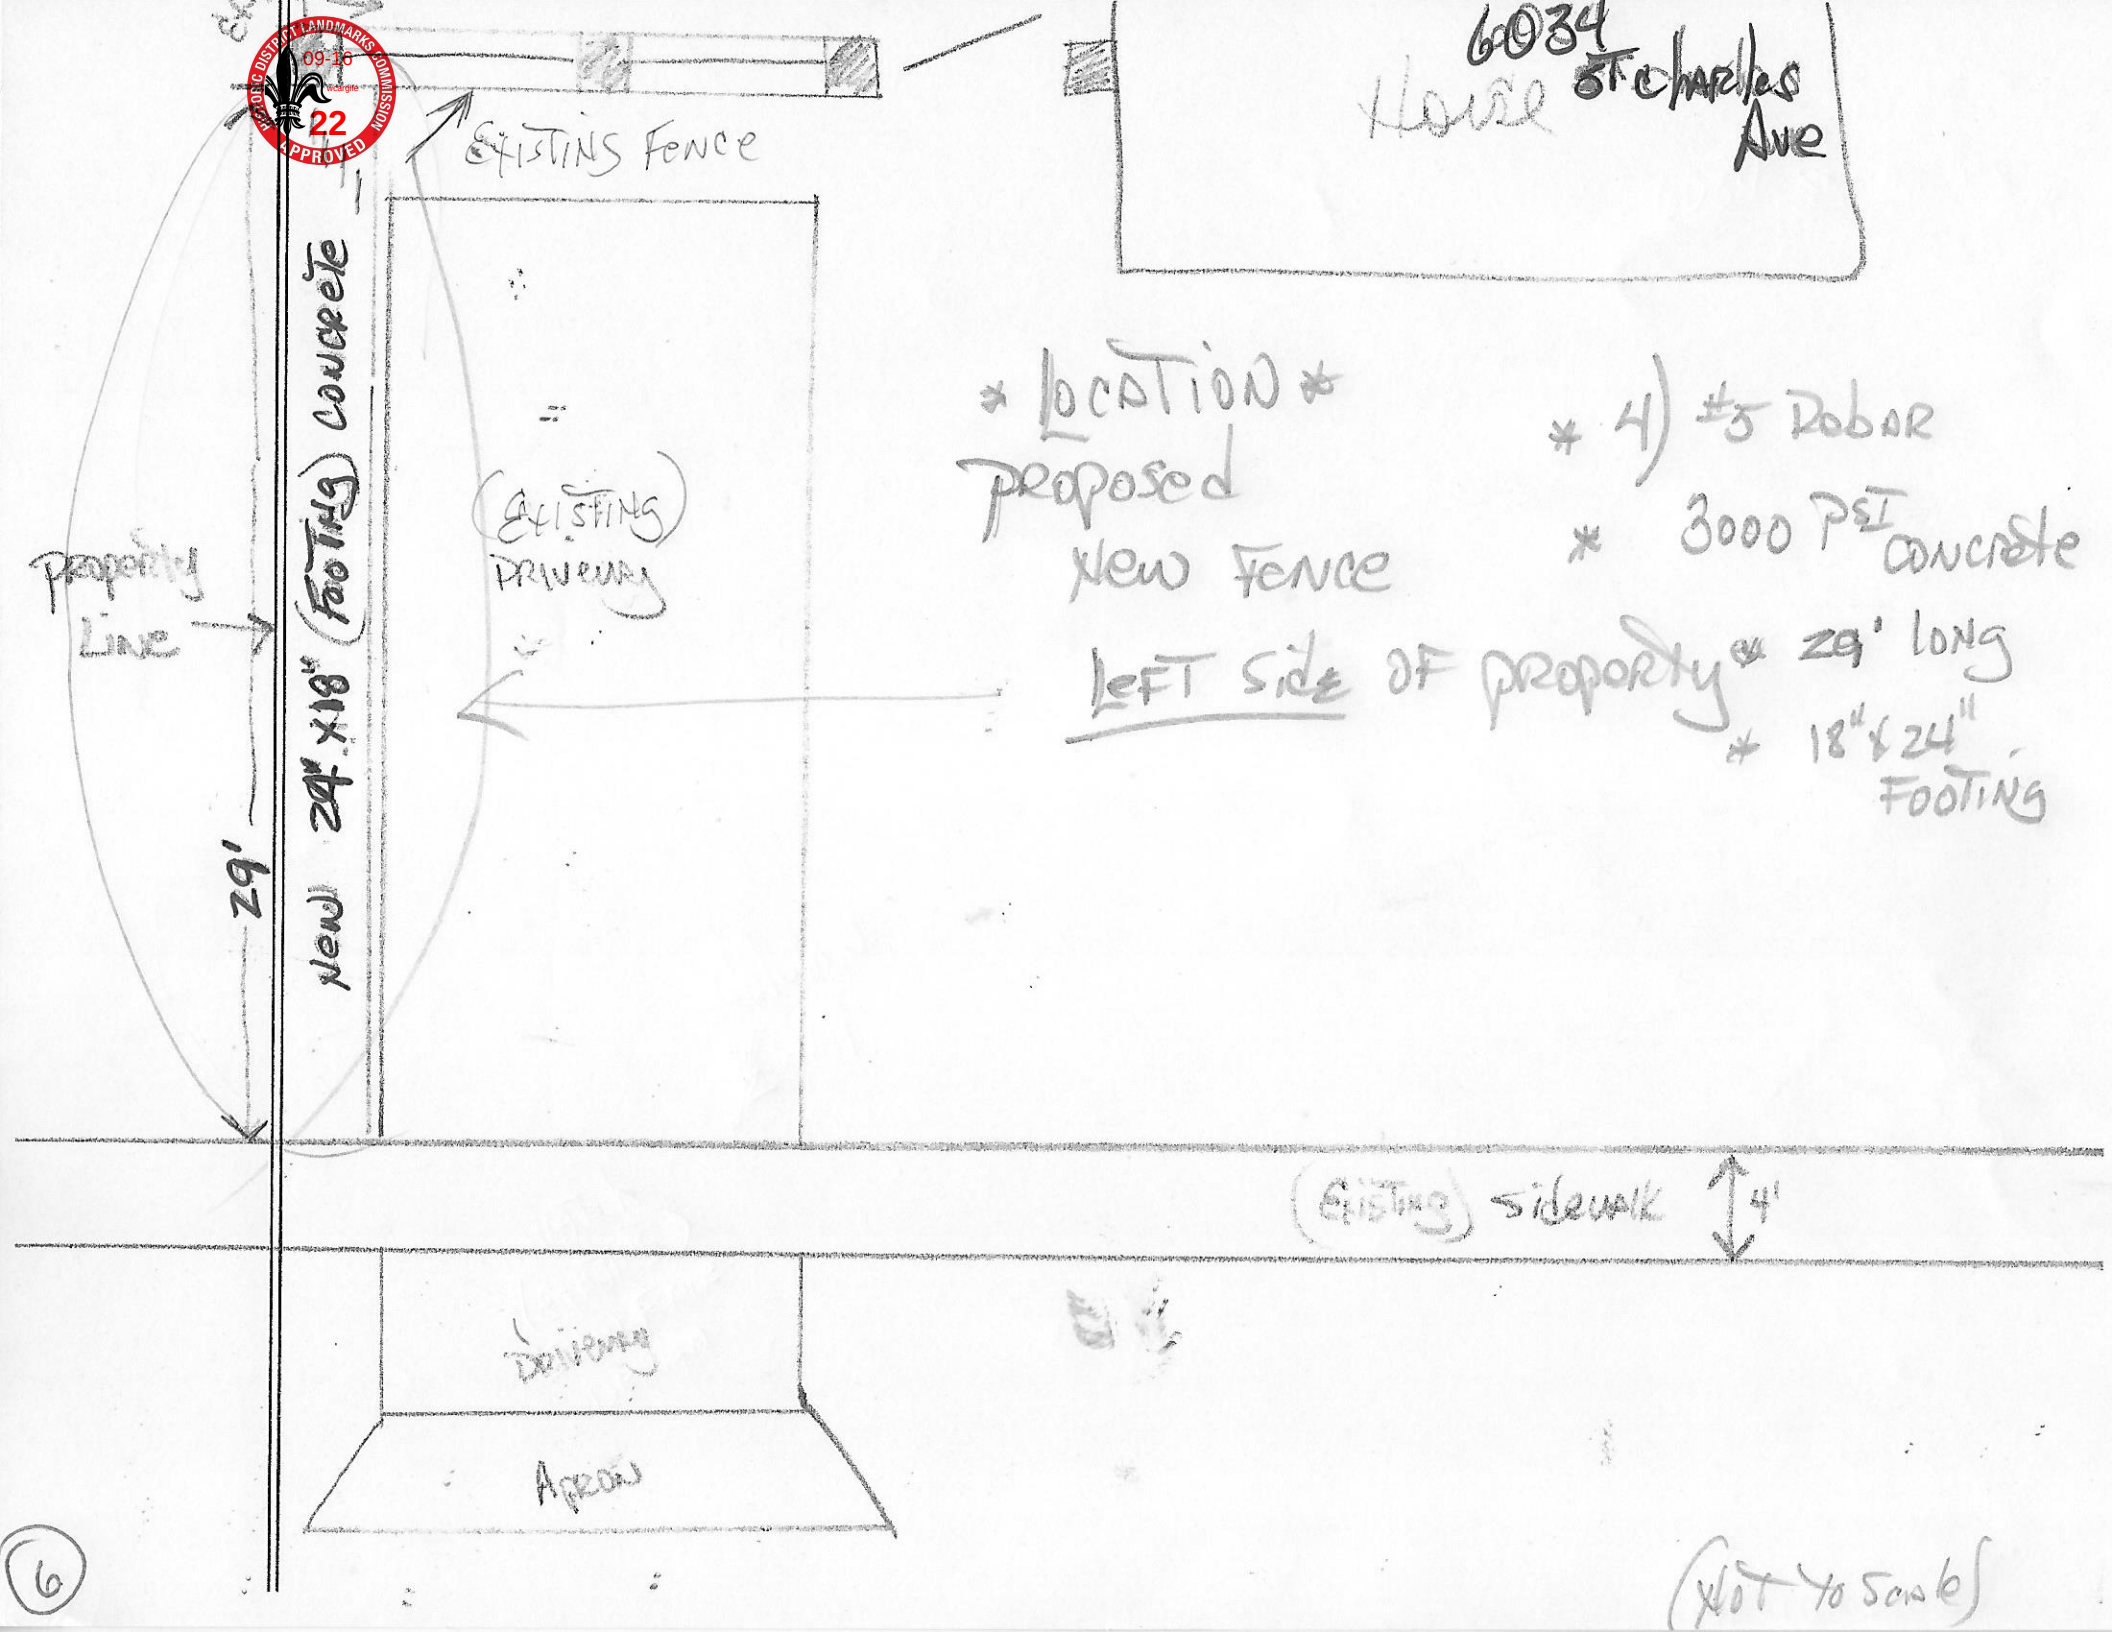
6034
St Charles
Ave
House
Existing Fence
* Location *
Proposed
New Fence
LEFT side of property
(Existing)
Driveway
Property
Line
29'
New 24" x 18" (Footing) Concrete
* 4) #5 Rebar
* 3000 PSI Concrete
* 29' long
* 18" & 24"
Footing
(Existing) sidewalk
4'
Driveway
Apron
(Not to scale)
6


HISTORIC DISTRICT LANDMARKS COMMISSION
09-16
wcargile
22
APPROVED

FRONT View Gate

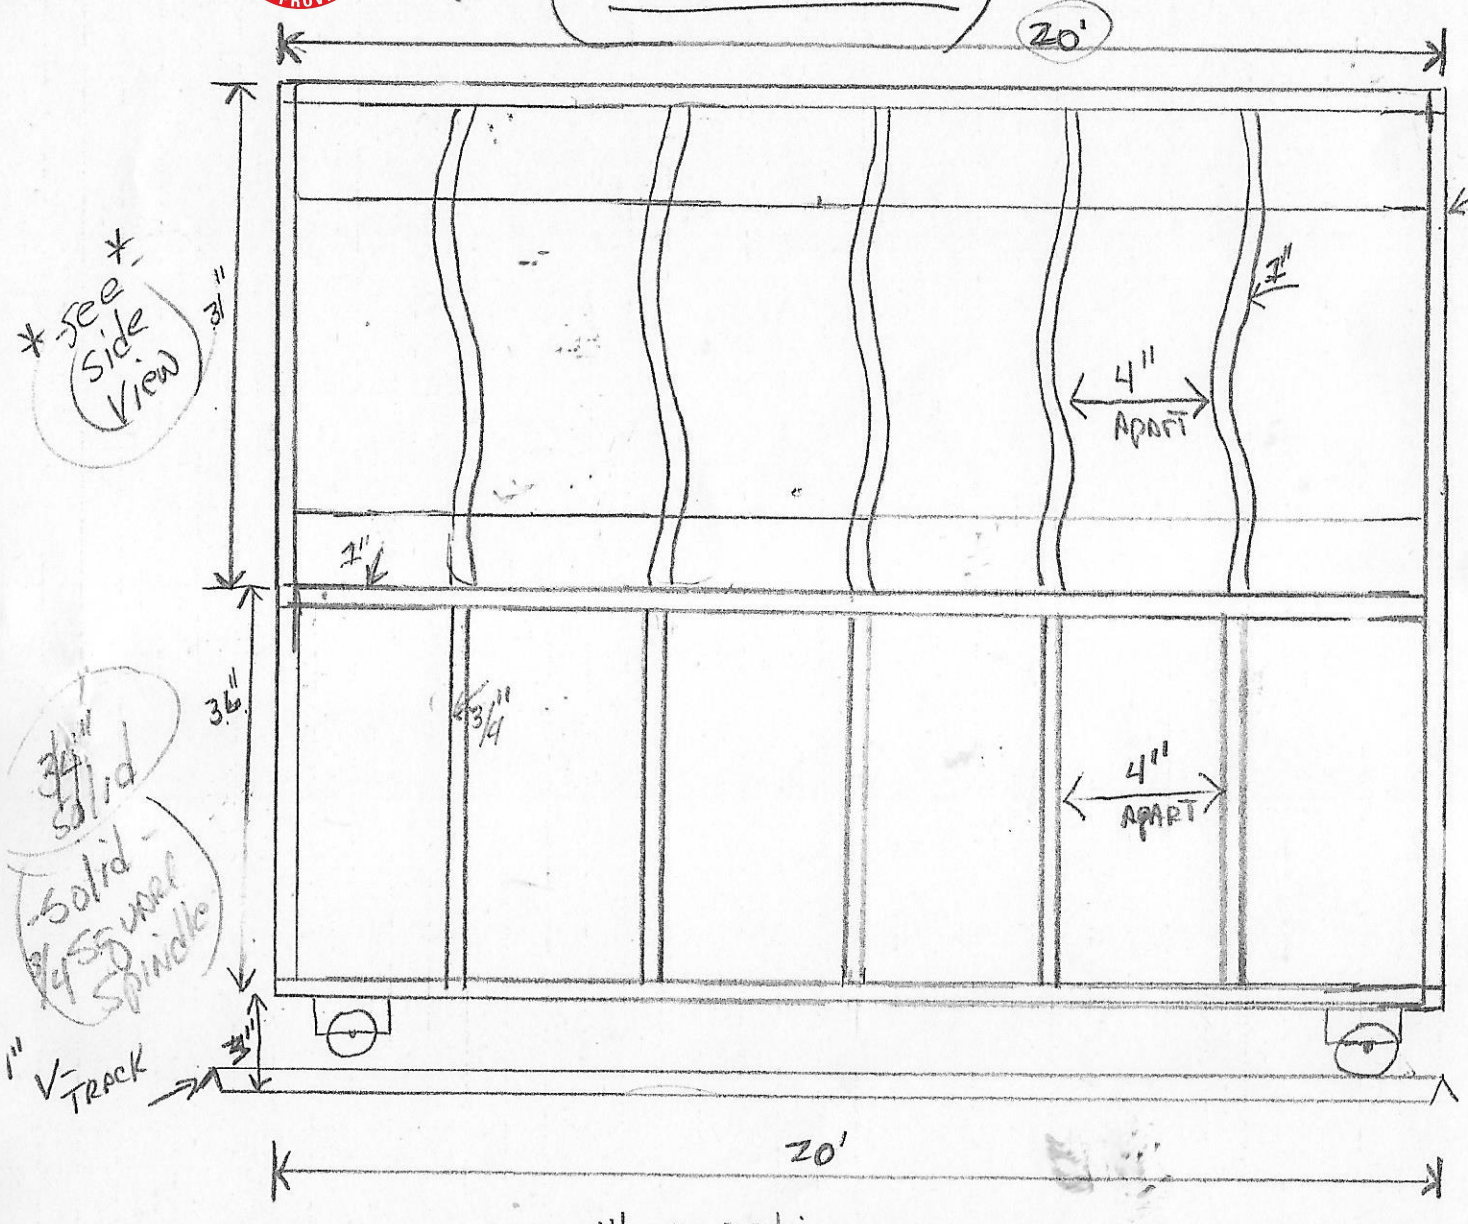

1" - Sq. Tubing
1" - Flat bar - Curved 'S' (Top pieces)
1" - V-TRACK - gate RAIL
3/4" - Solid Square Tubing (Spindles)

Side View Gate

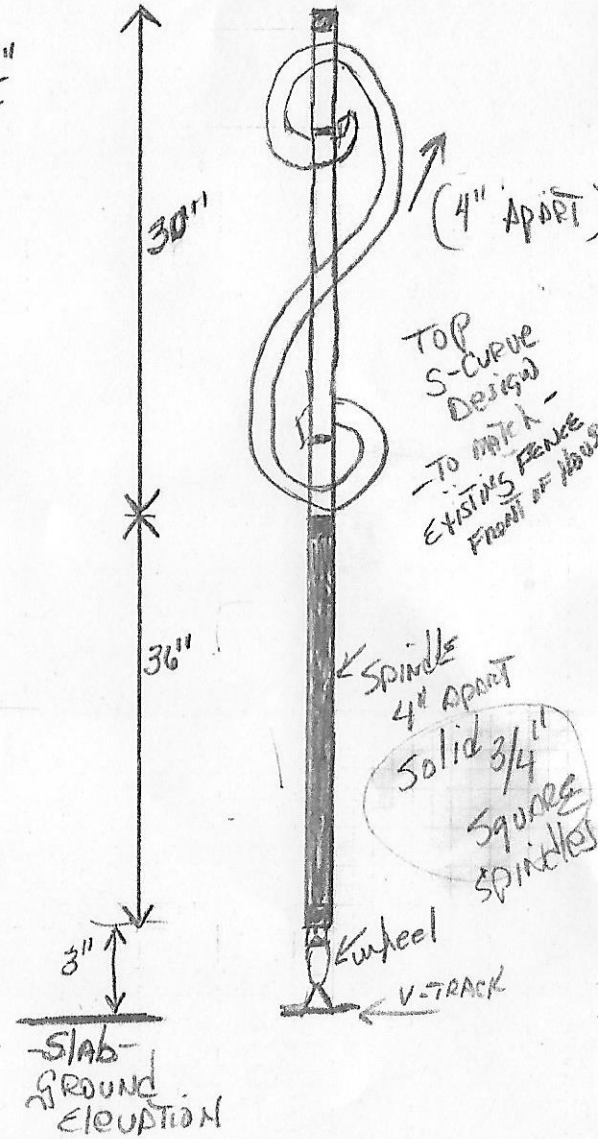

Driveway Gate
(Not To Scale)