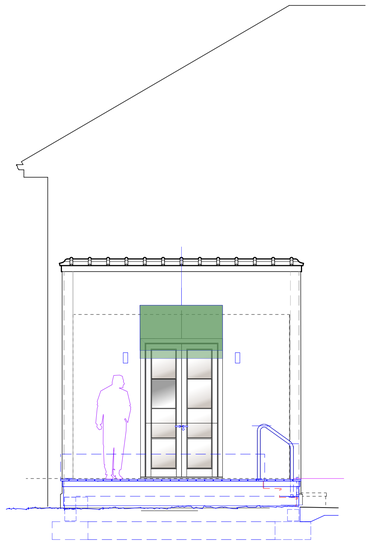

2 A-1.7 ELEVATION - REAR New Addition
Scale: 1/4" = 1'-0"

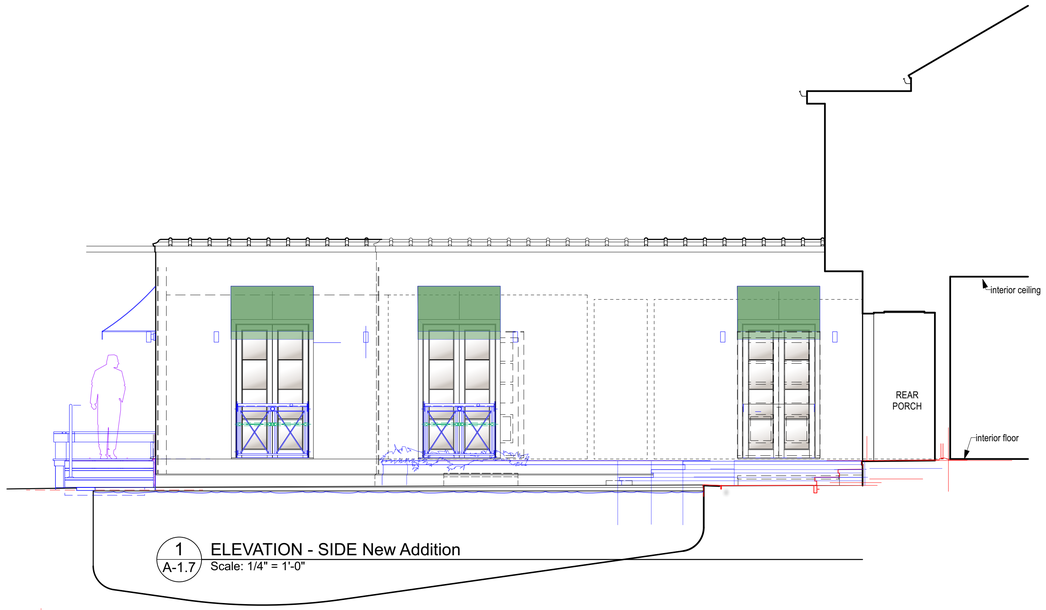

1 A-1.7 ELEVATION - SIDE New Addition
Scale: 1/4" = 1'-0"

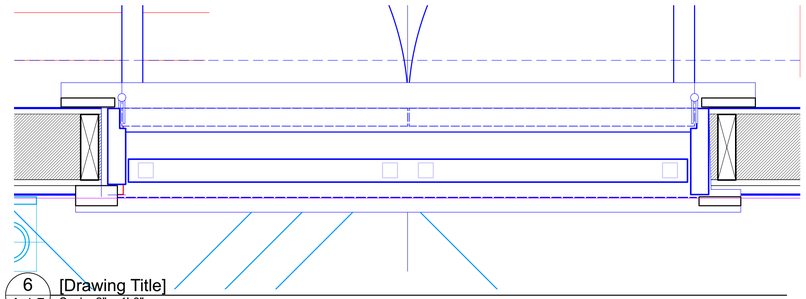

6 A-1.7 [Drawing Title]
Scale: 2" = 1'-0"

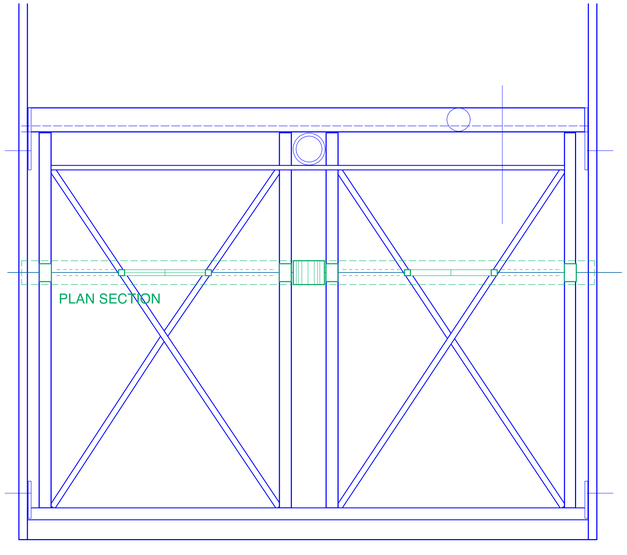

5 A-1.7 ELEVATION - Guard Rail
Scale: 2" = 1'-0"

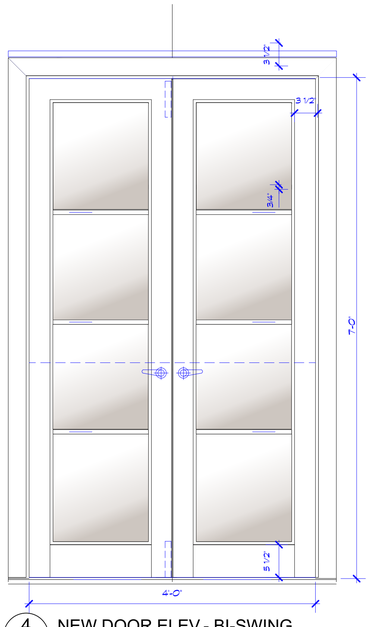

4 A-1.7 NEW DOOR ELEV.- BI-SWING
Scale: 1" = 1'-0"

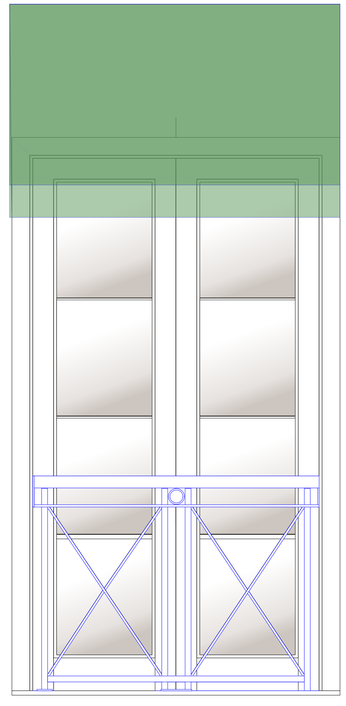

3 A-1.7 Door Elev. / HANDRAIL
Scale: 1" = 1'-0"

NOTES

DENNIS BRADY AIA
ASSOCIATES
ARCHITECTS

1130 Octavia Street
New Orleans
Louisiana
70115

This Document is the property of the Architect and shall not be reproduced without the written permission of the Architect.

This document has been prepared by me and /or under my supervision and it complies, to the best of my knowledge and belief, with local and state code requirements. I will (not) make periodic visits to the site to observe the work.

Project Title:

RENOVATIONS & ADDITIONS TO 22 VERSAILLES BLVD

New Orleans
Louisiana

FOR
MR. & MRS.
PAIGE SENSENBRENNER

DENNIS BRADY Reg. No. 2723 STATE OF LOUISIANA REGISTERED ARCHITECT

Drawing Title:

TITLE / SITE PLAN & SURVEY

Date	10 / 10 / 22
Drawn	DB D.B.
Revised	

Drawing No.

A-1.7

of _____

Date: 10/10/22
Time: 8:58:37 AM
File name: SENSENbrener-10/10/22-v2021.vwx