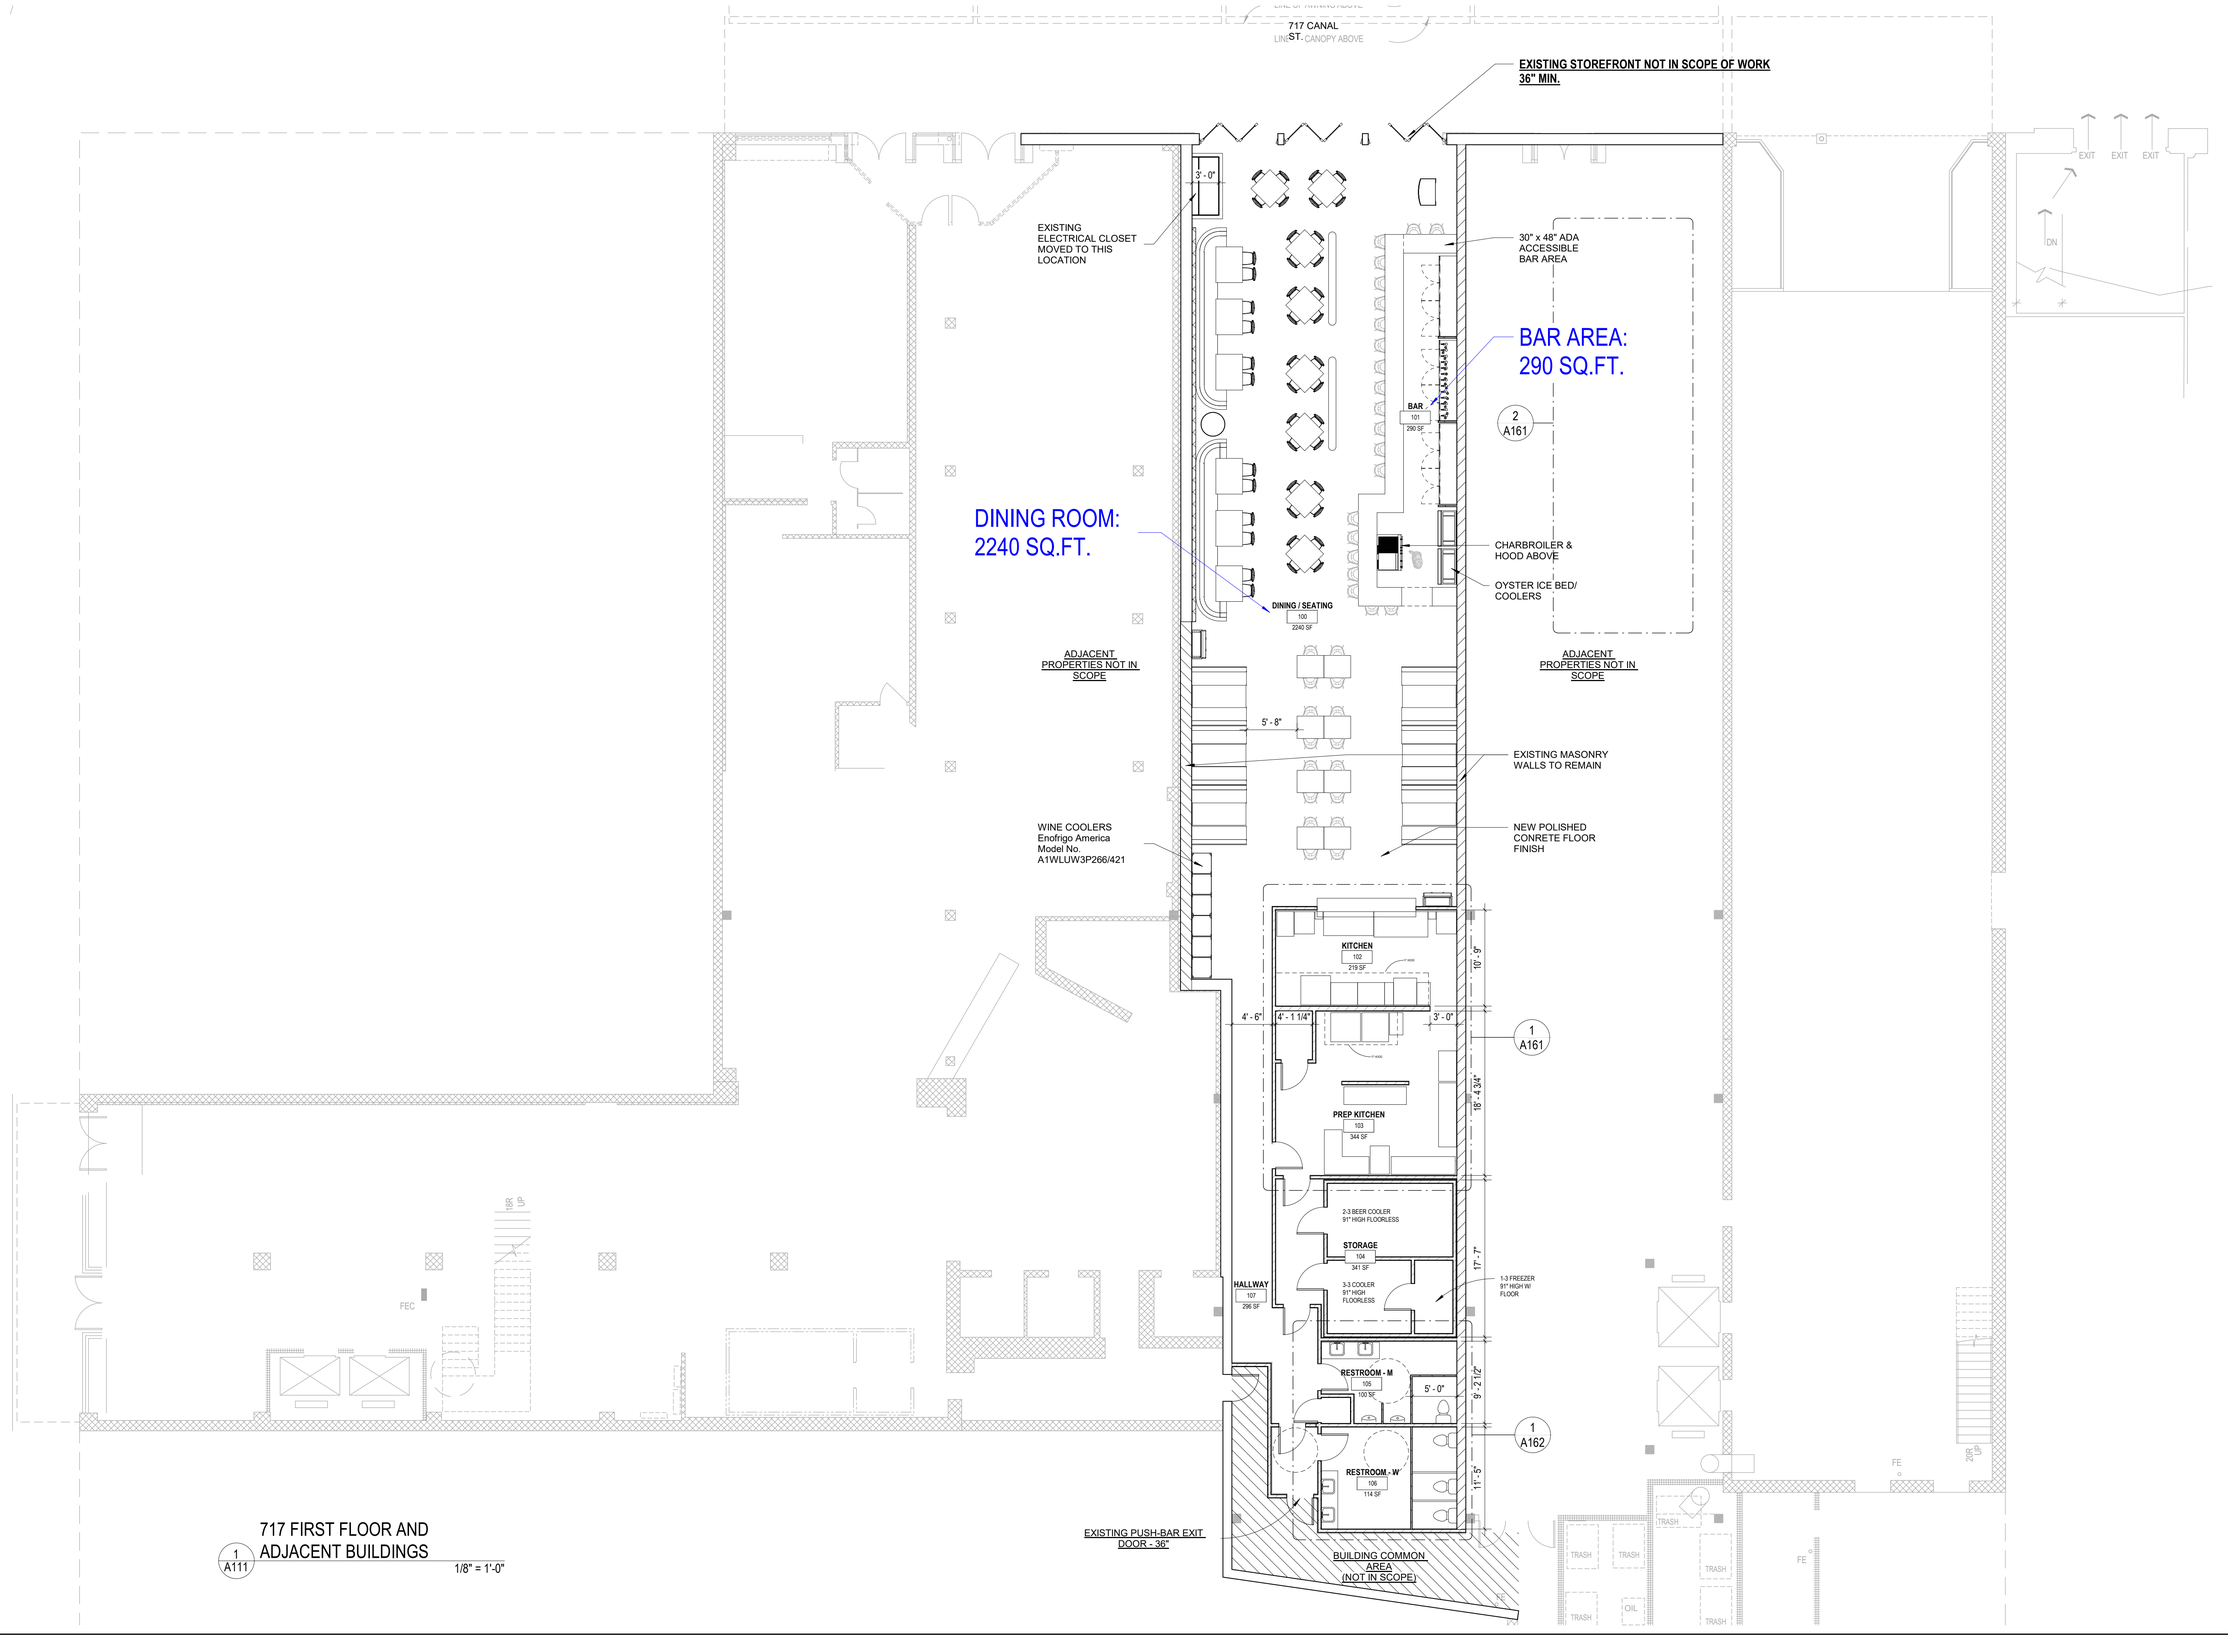

1 A111 717 FIRST FLOOR AND ADJACENT BUILDINGS
1/8" = 1'-0"

10/17/2022 2:54:18 PM P:\522005.00 - 717 Canal Motwani\Drawings\03_REVIT\717 CANAL 9.30.rvt

WILLIAMS ARCHITECTS
824 BARONNE STREET
NEW ORLEANS, LA 70113
504-566-0888
WILLIAMSARCHITECTS.COM

These drawings and specifications have been prepared by me or under my close personal supervision and to the best of my professional knowledge and belief comply with applicable codes and requirements.

I (will) ~~(will not)~~ be providing project construction administrative services on this project.

x_____

Copyright © 2019
John C Williams Architects LLC

717 CANAL STREET - BLUE BAYOU

717 Canal StNew Orleans, LA 70130

-REVISIONS-

No.	Date	Scope

DRAWING
FIRST FLOOR PLAN

DRAWING BY	PC
SCALE	1/8" = 1'-0"
JOB No.	522005
DATE	10/3/2022

Sheet No.

A111