
Foundation Diagram
10/19/22

Terri Dupre
131 Mound Ave
New Orleans, LA 70124
(504) 231-0408

Al Sanchez Construction
4950 Meuse street
Metairie, LA 70001
(504) 488-3665

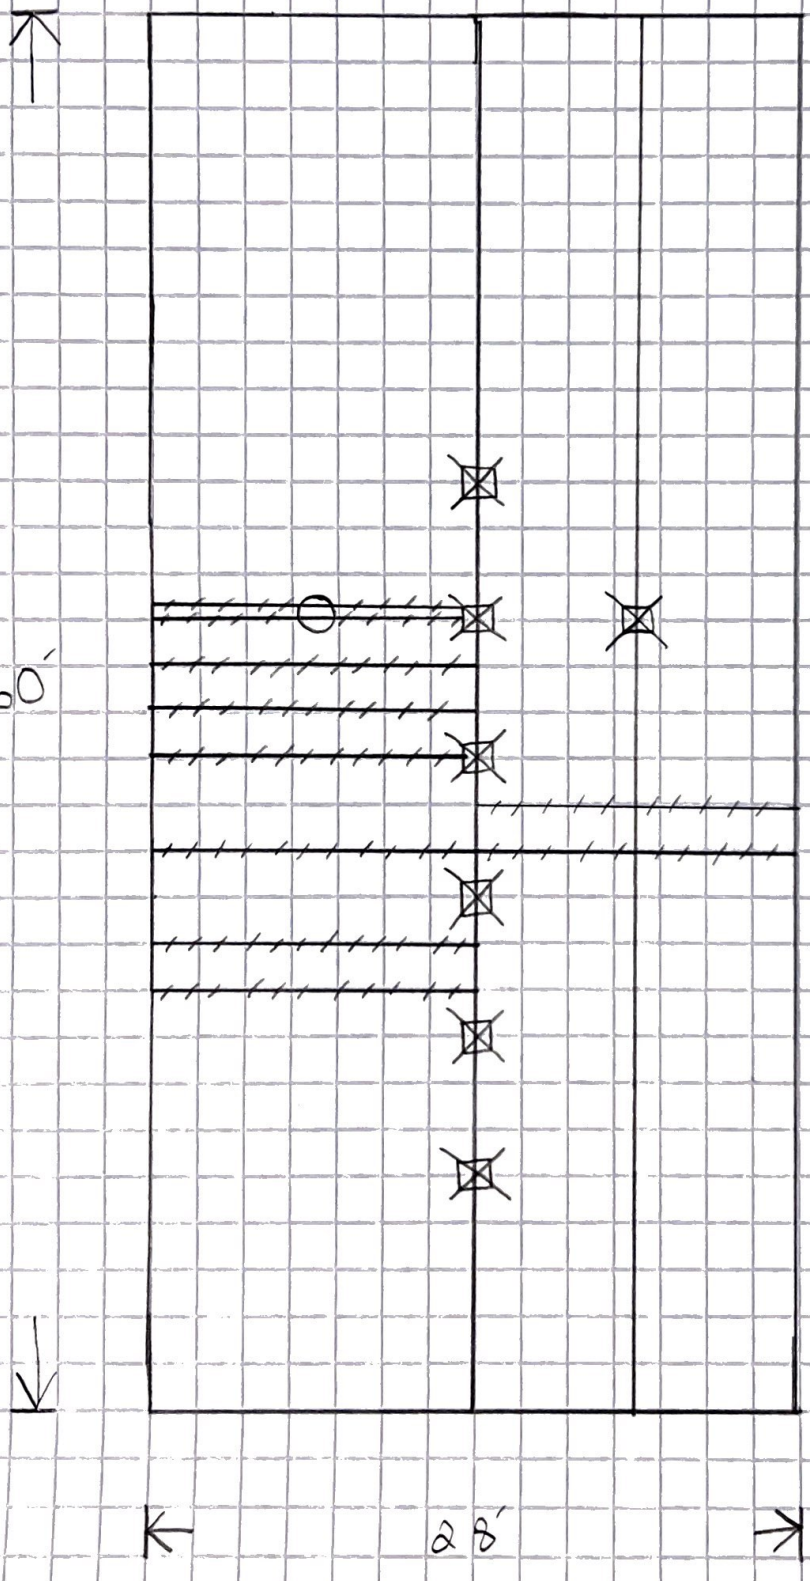

★-Sister (10) floor Joists

★-Replace (7) piers

★-Install (1) pier

★-Replace Improper shimming

STATE OF LOUISIANA
THOMAS DYER
License No. 36743
Thomas Dyer
10/20/22
PROFESSIONAL ENGINEER