Plumbing Riser Diagram

Project Address 804 General Taylor

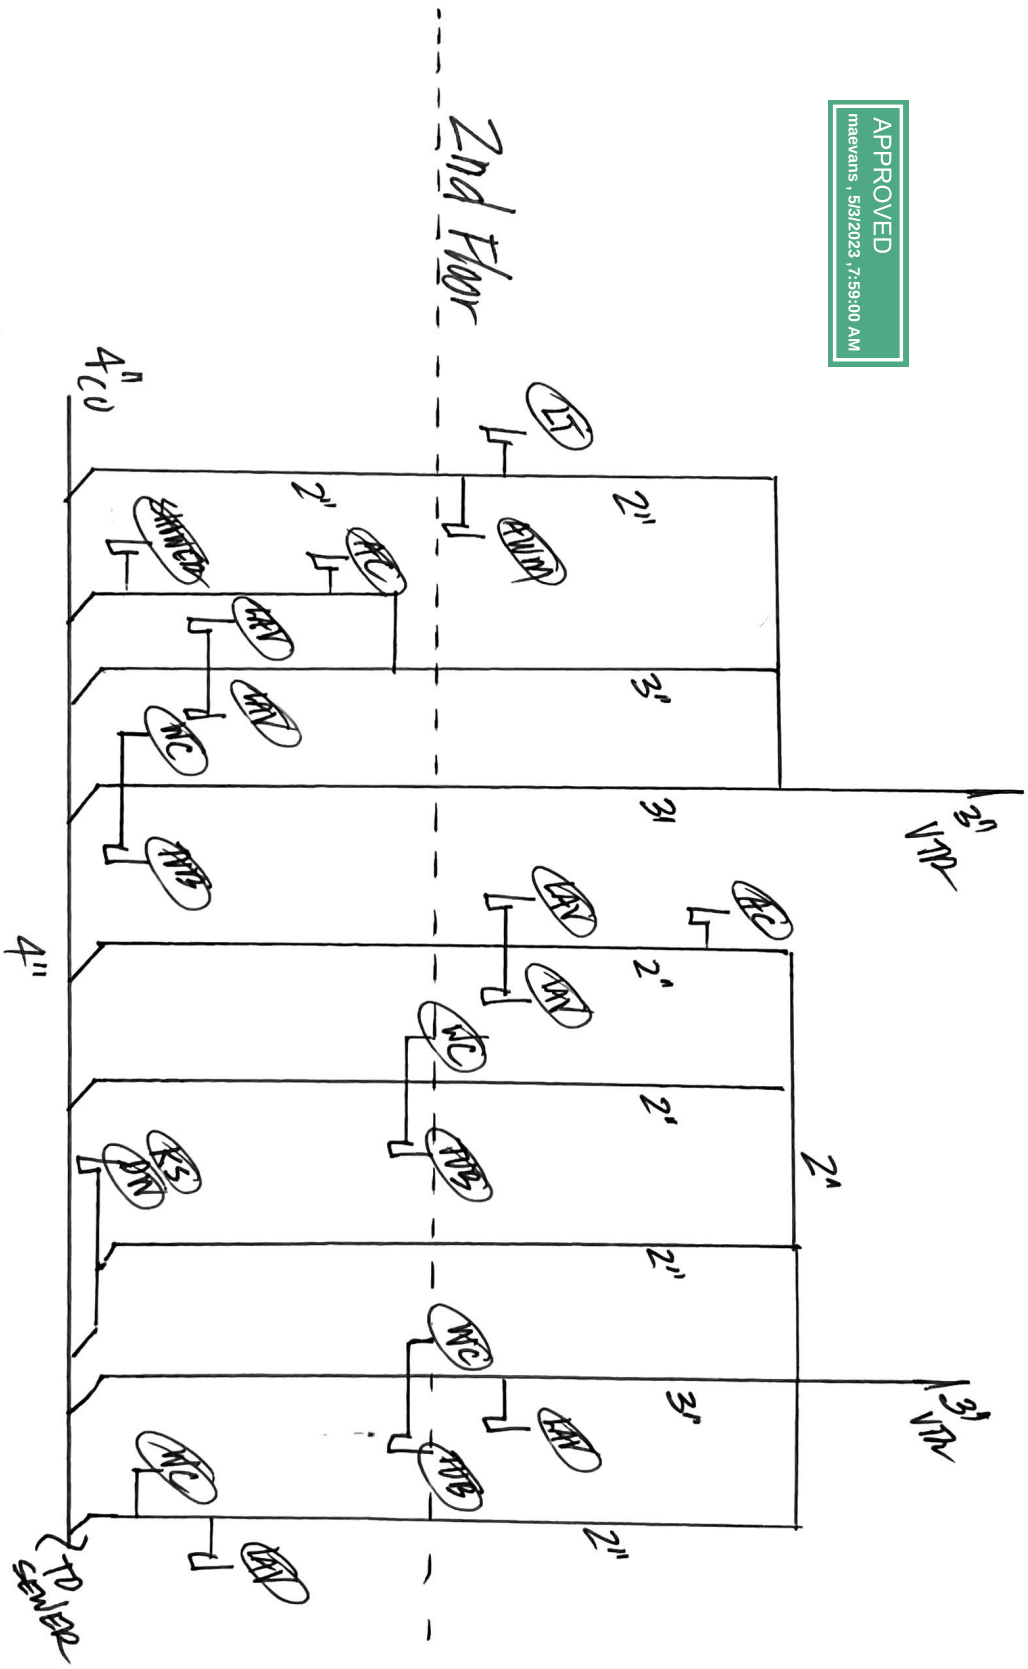

APPROVED
maevans , 5/3/2023 ,7:59:00 AM