APPROVED
By mevans at 7:16 am, Apr 04, 2022

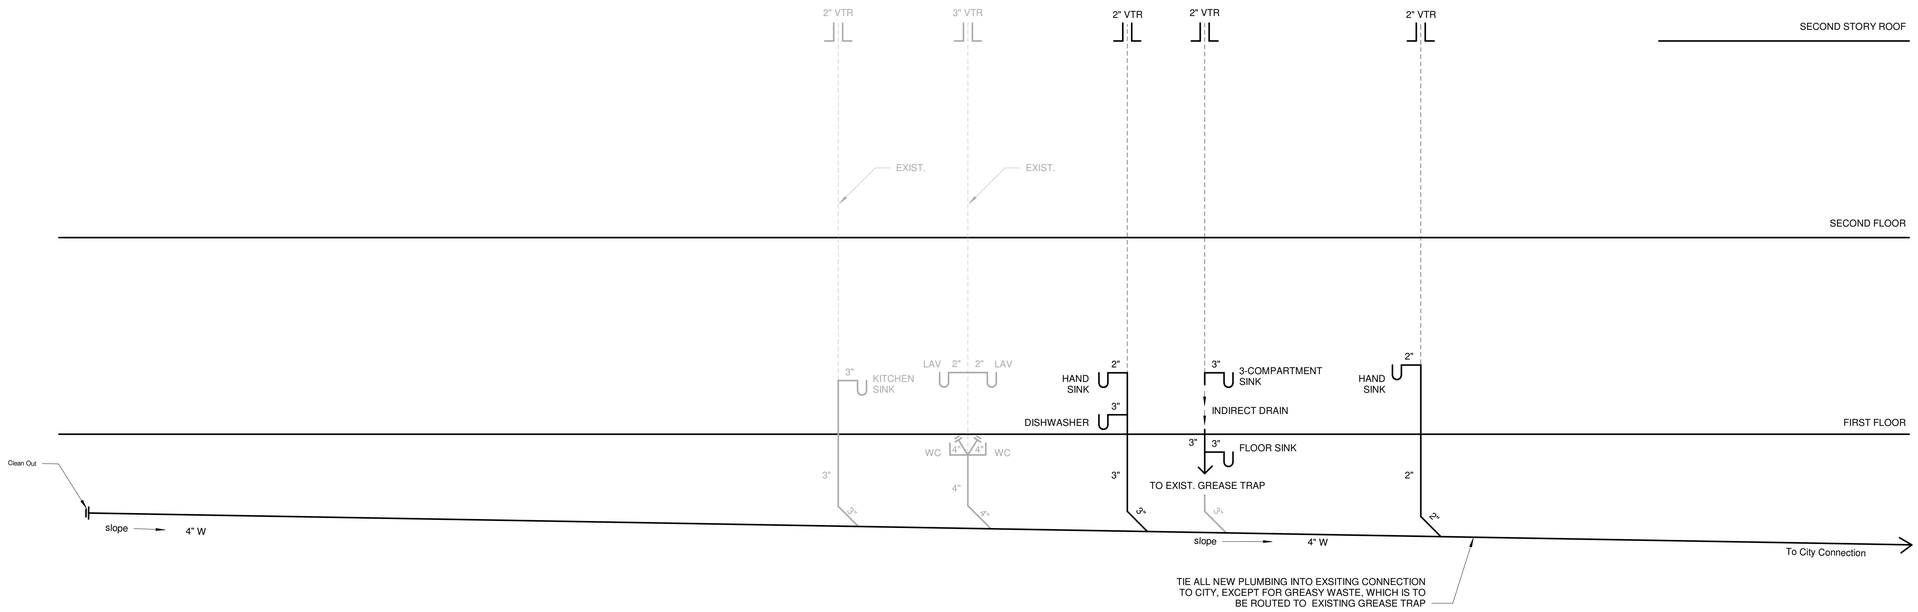

1 Plumbing Riser Diagram
1/4" = 1'-0"

3/28/22 2:33:45 PM

CHARLES J. NEVLEY
Reg. No. 4162
REGISTERED ARCHITECT

m2 studio, llc copyright 2022

m2 studio
1200 annunciation | new orleans | louisiana
www.m2studiodesign.com 504.258.0464

No.	Description	Date
11	Plumbing Riser Diagram	2022.03.28

1235 St. Thomas

WINE BAR

PLUMBING RISER DIAGRAM

2021.34

P101