
APPROVED
maevans , 6/22/2022 ,7:05:26 AM

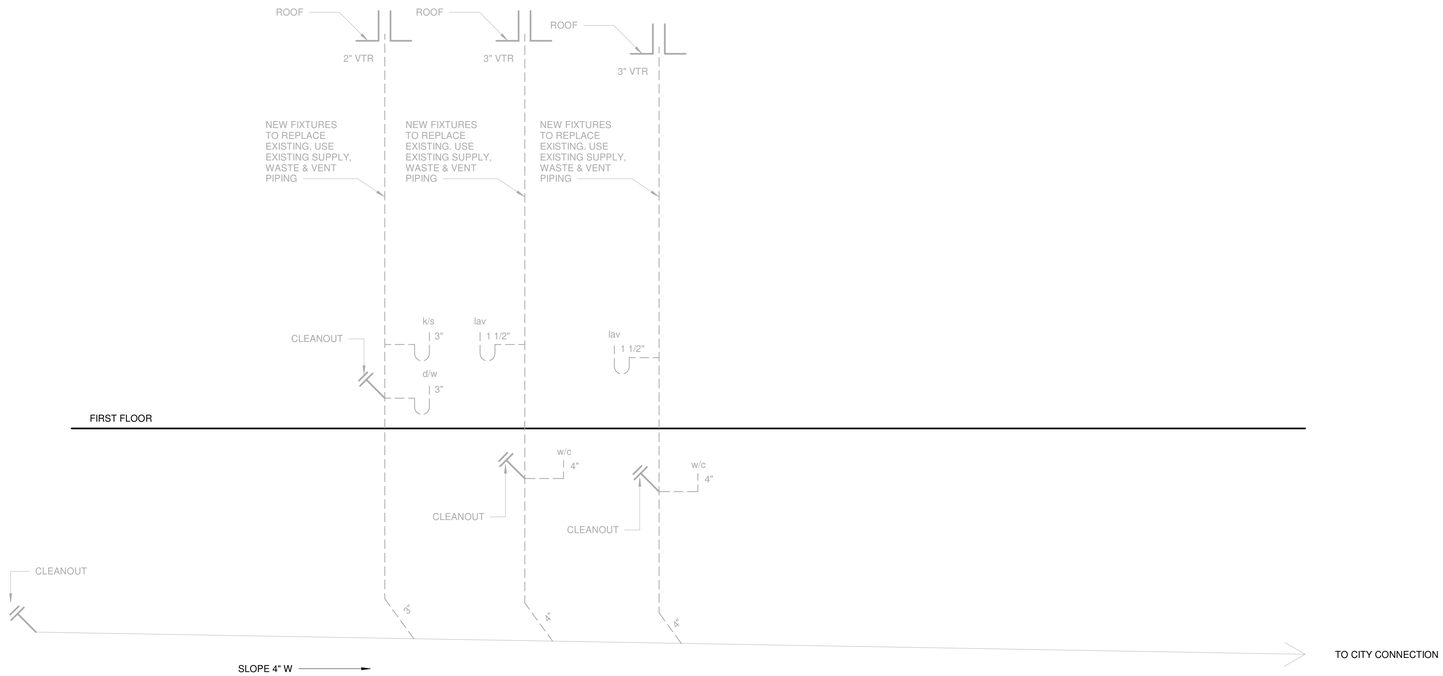

1 Plumbing Riser
1/2" = 1'-0"

6/7/2022 4:14:45 PM

LEGEND

NEW

EXISTING

CHARLES J. NEYRAY
Reg. No. 6182
REGISTERED ARCHITECT
LOUISIANA

m2 studio, llc copyright 2022

m2 studio

1200 annunciation street | new orleans | louisiana
www.m2studiodesign.com 504.258.0464

No.	Description	Date
3	Permit Set Revisions	2022.06.06

Second Mount Everest Baptist Church

2528 First St. New Orleans, LA

Plumbing Riser Diagram

2022.311

p300