Riser Diagram 1333 State St
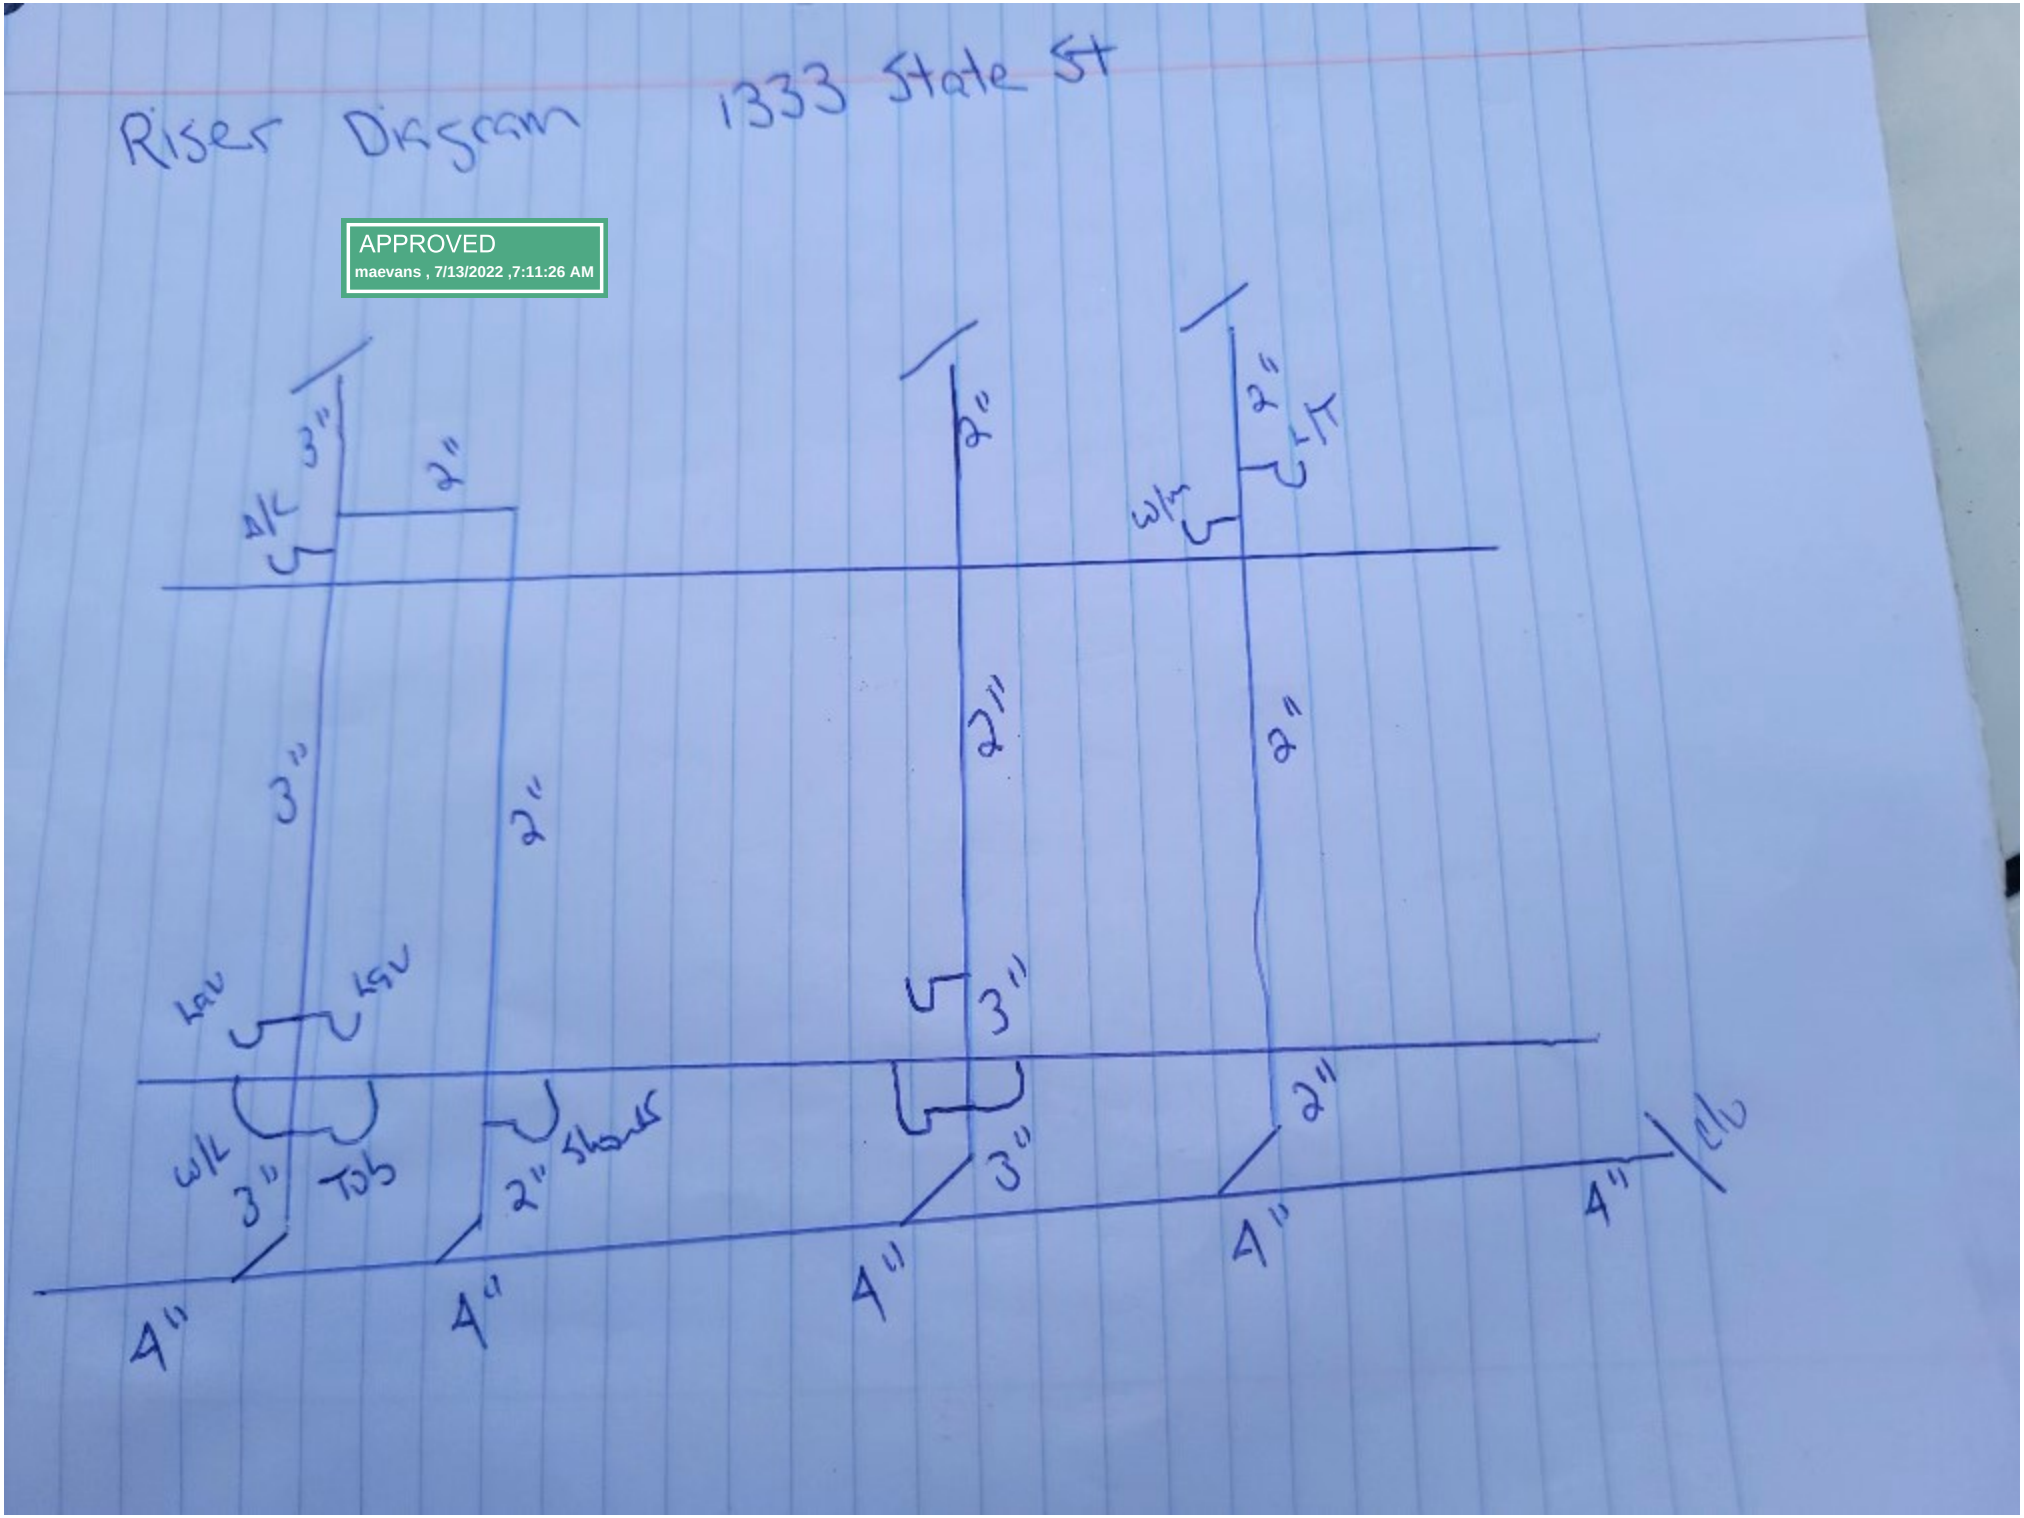
APPROVED
maevans , 7/13/2022 ,7:11:26 AM