APPROVED
maevans , 9/28/2022 ,7:05:24 AM

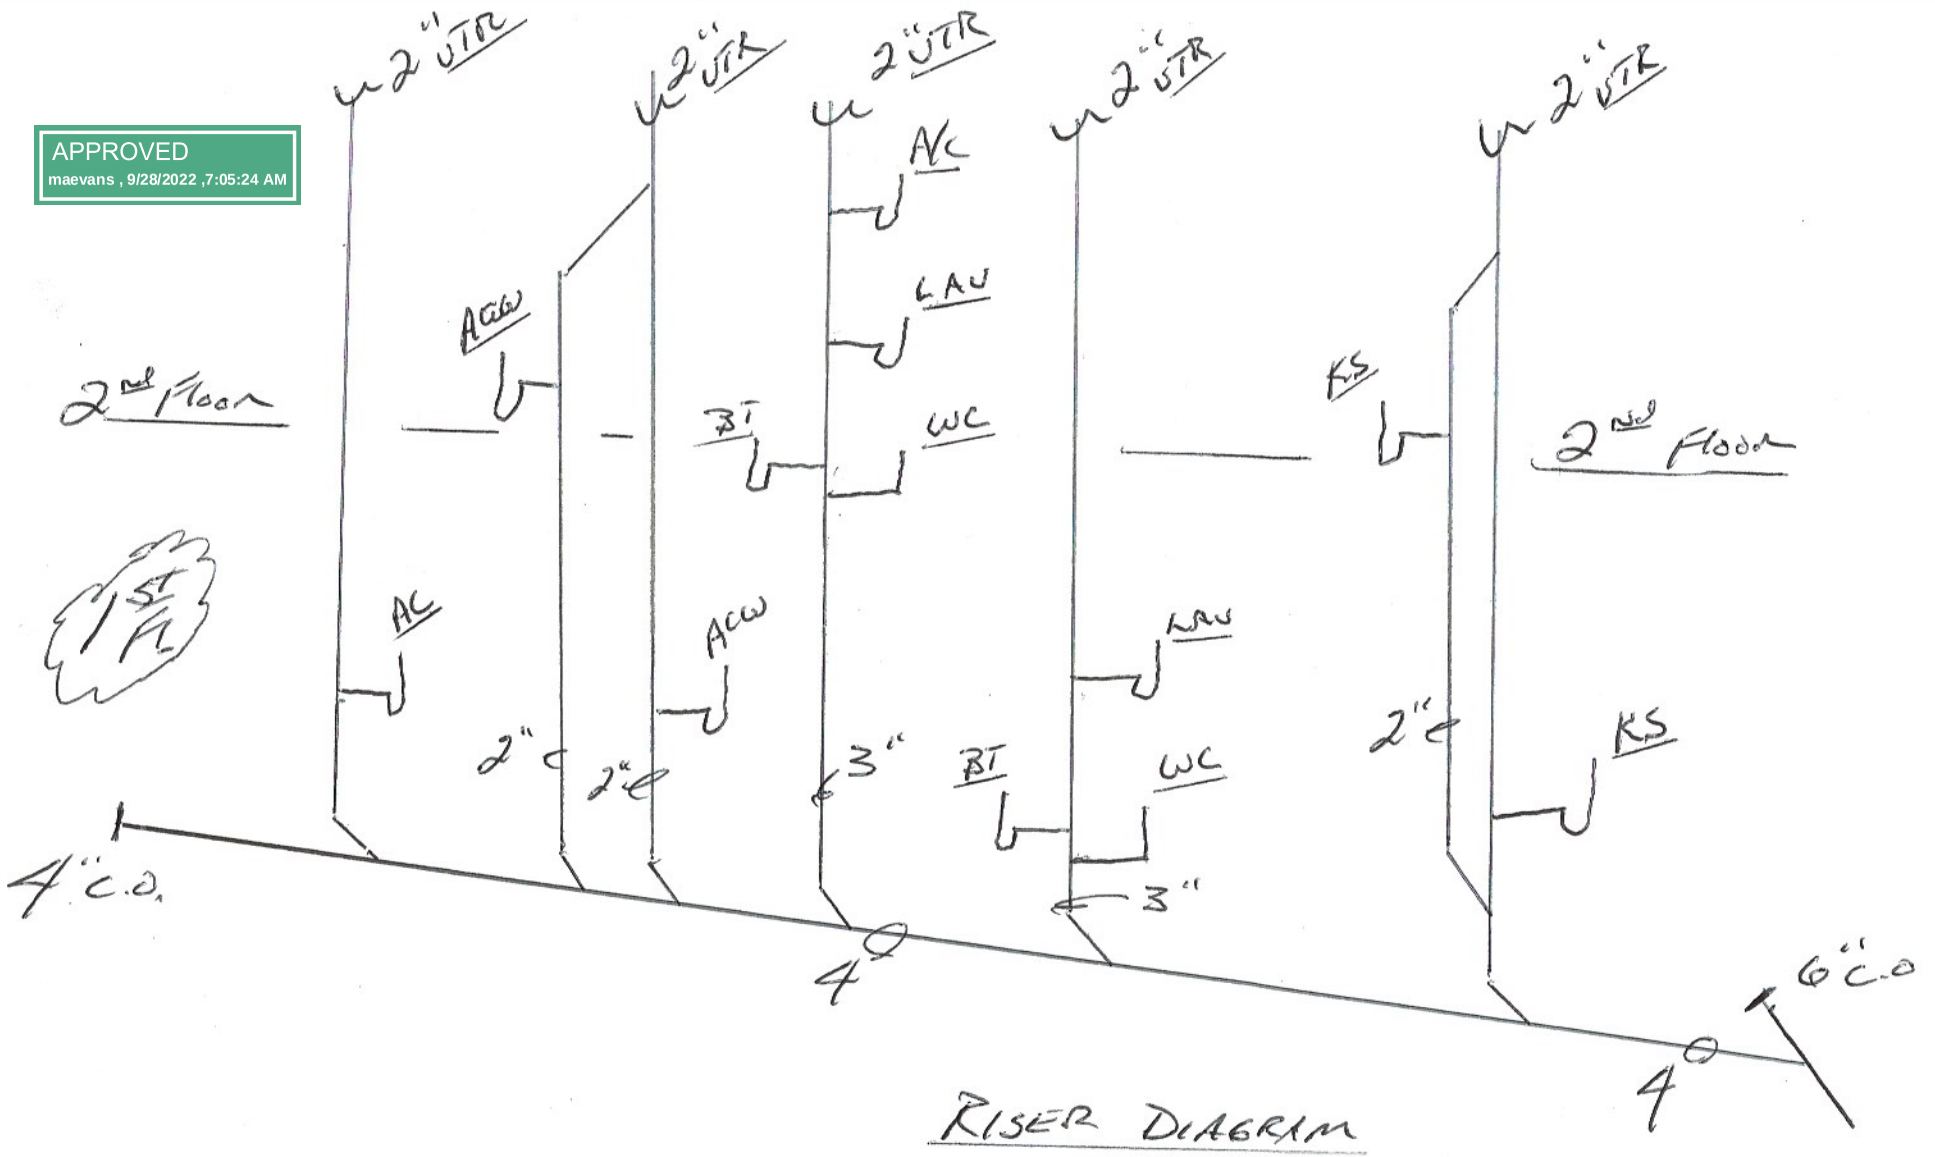

RISER DIAGRAM

"1823 CHARBONNET ST"
9-14-22
DAVID CARTER 2186