Plumbing Riser Diagram

Project Address 3416 Third Street
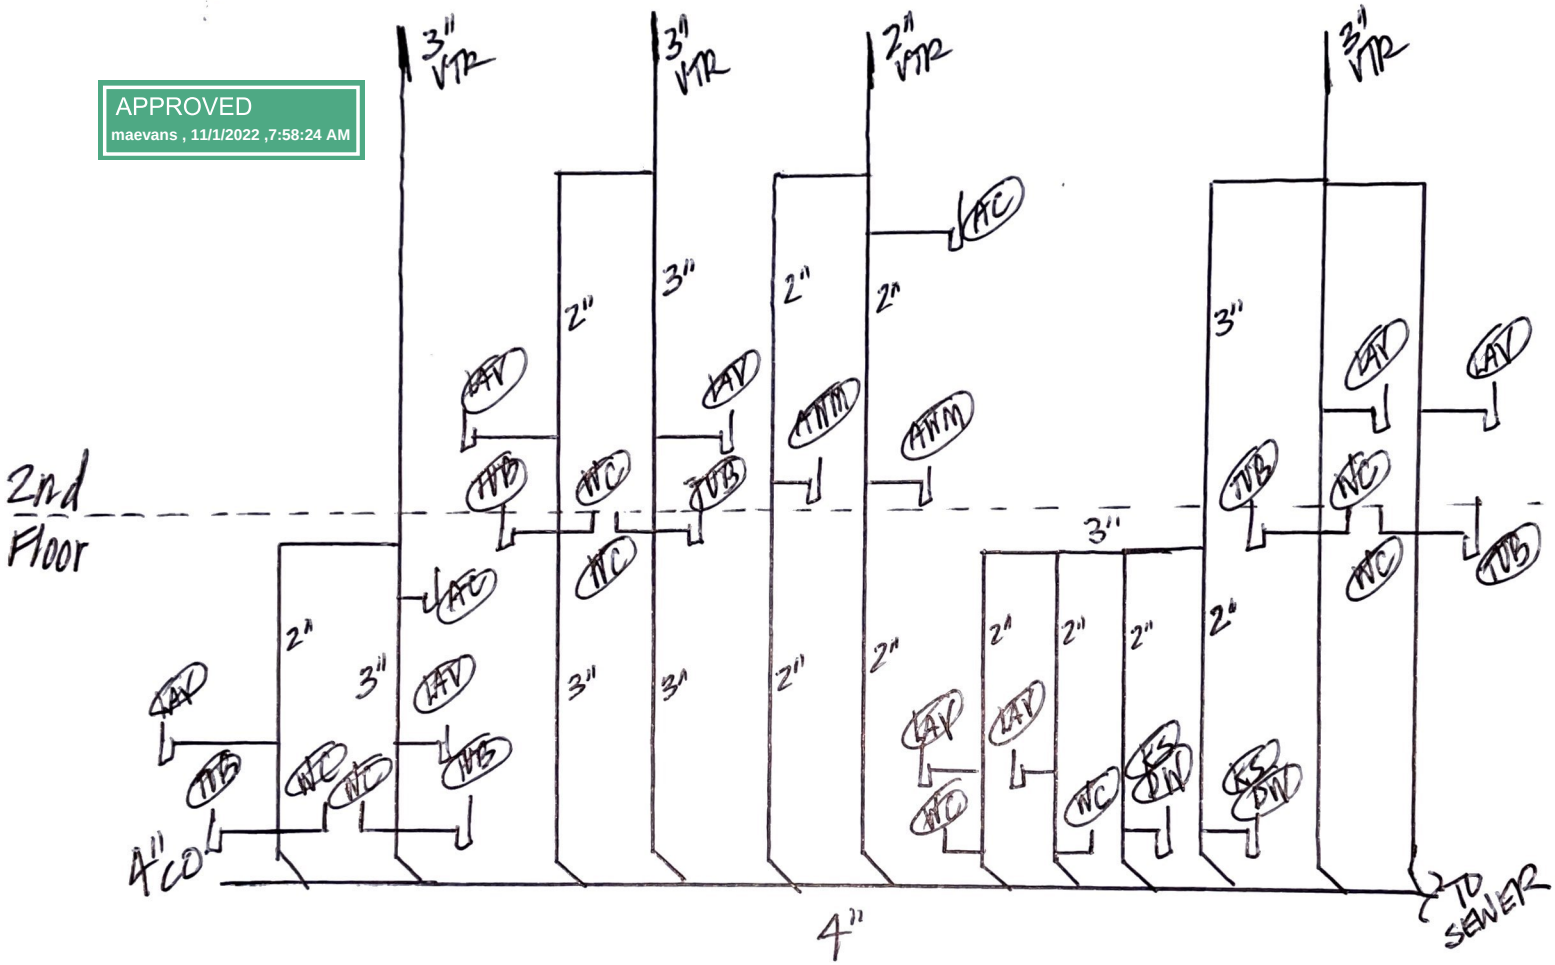
APPROVED
maevans , 11/1/2022 ,7:58:24 AM