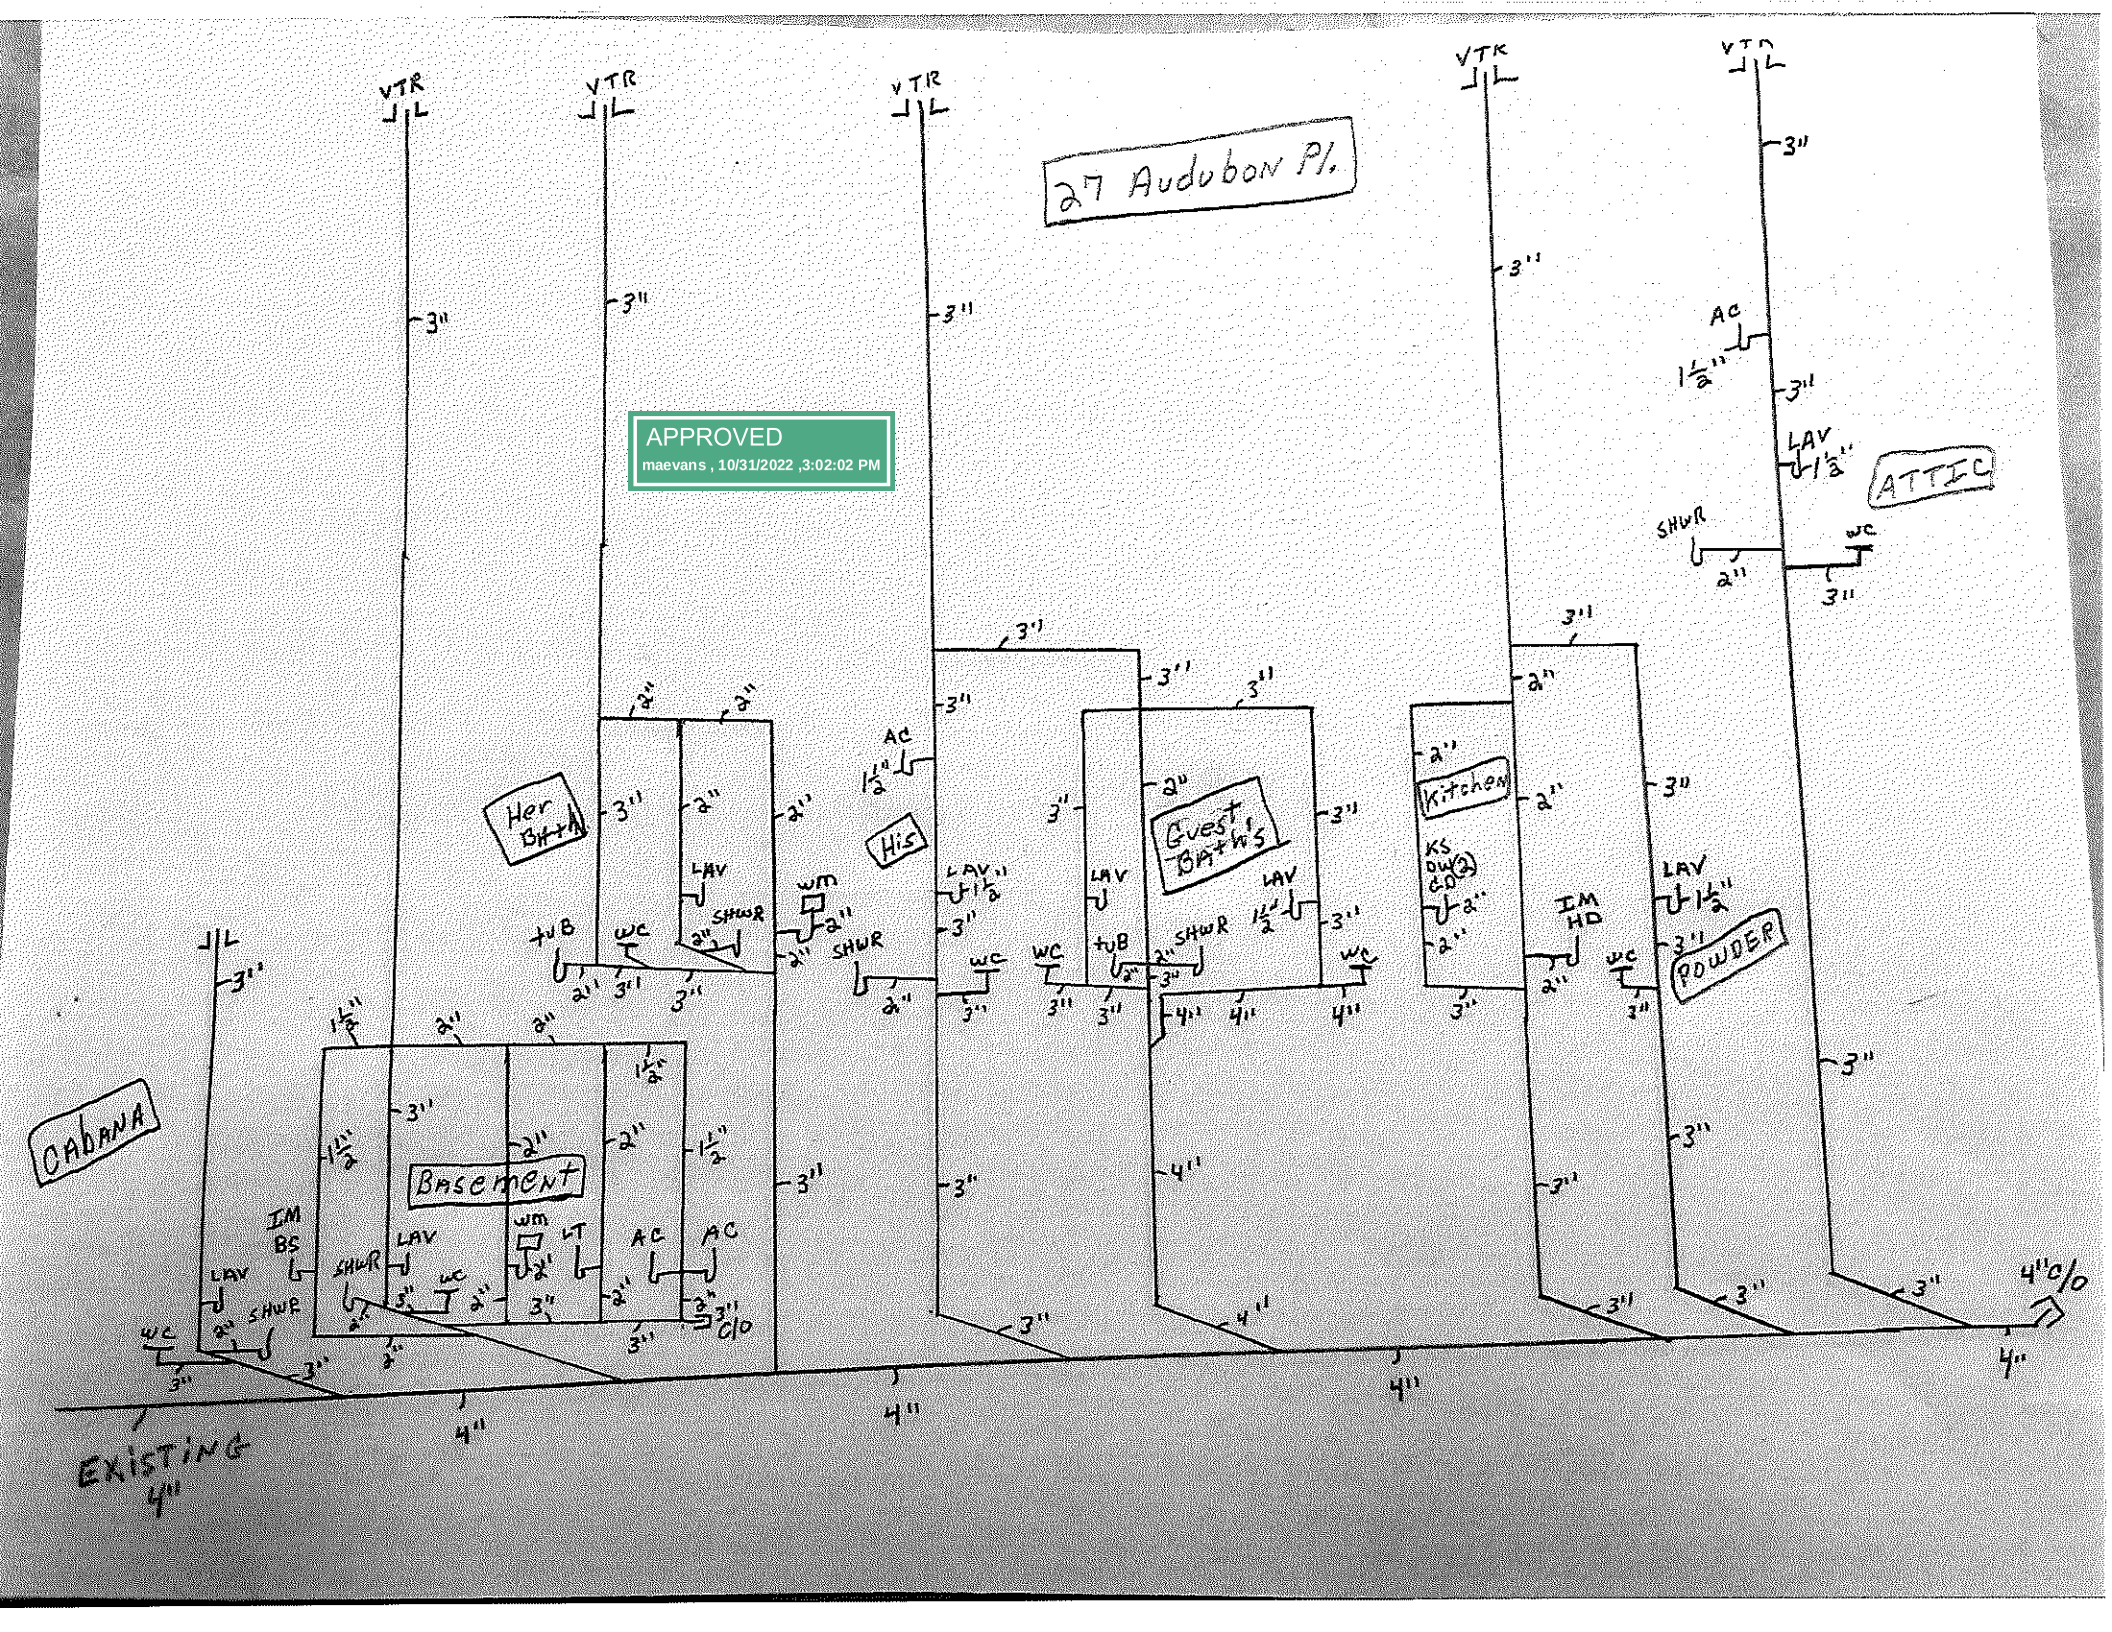
27 Audubon Pl.
APPROVED
maevans , 10/31/2022 ,3:02:02 PM
VTR
Her Bath
His
Guest Bath's
Kitchen
ATTIC
POWDER
CABANA
Basement
EXISTING 4"
4" C/O
LAV
SHWR
WC
tUB
WM
IM BS
LT
AC
KS
DW(2)
CD
IM HD